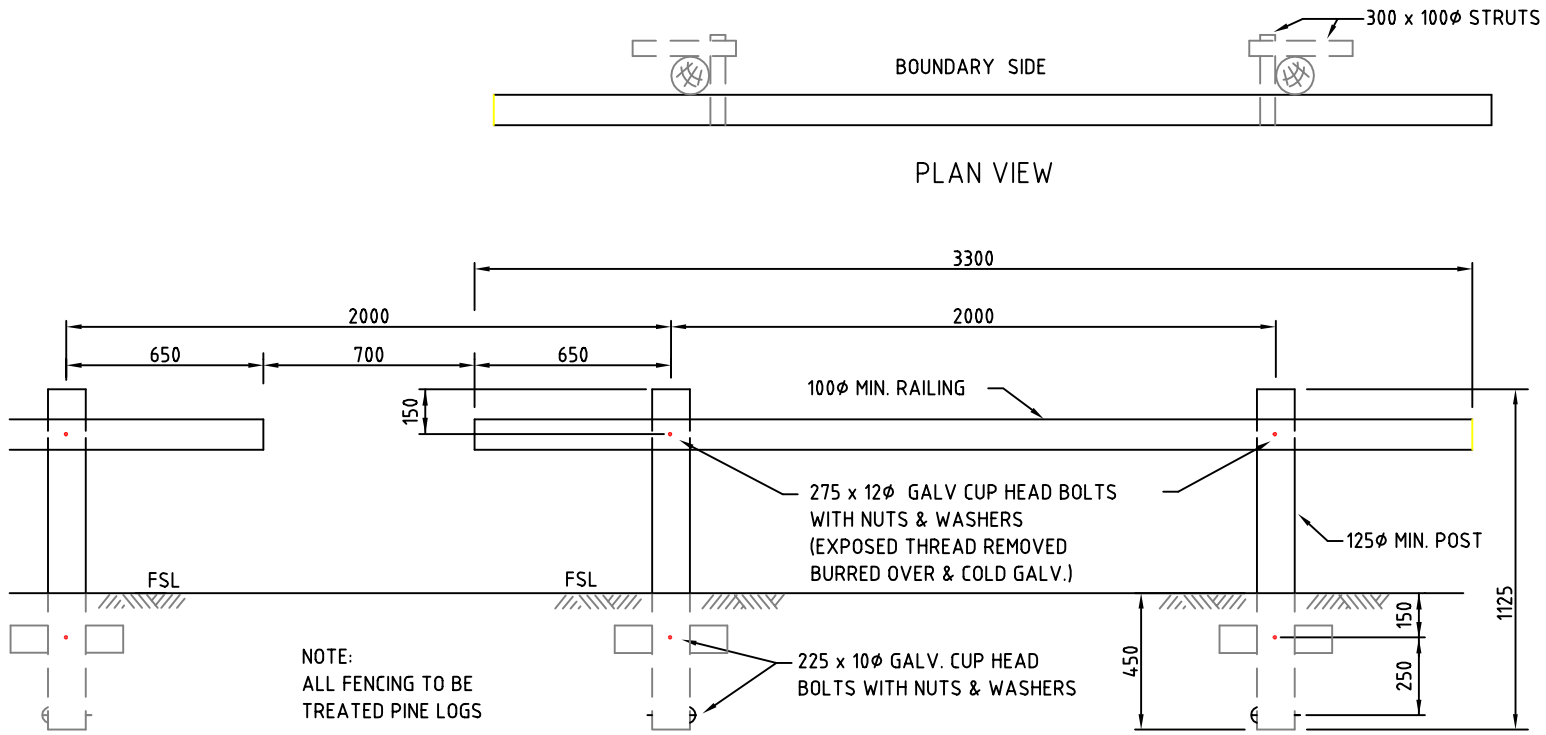

POST & RAIL FENCING DETAILS

1:25

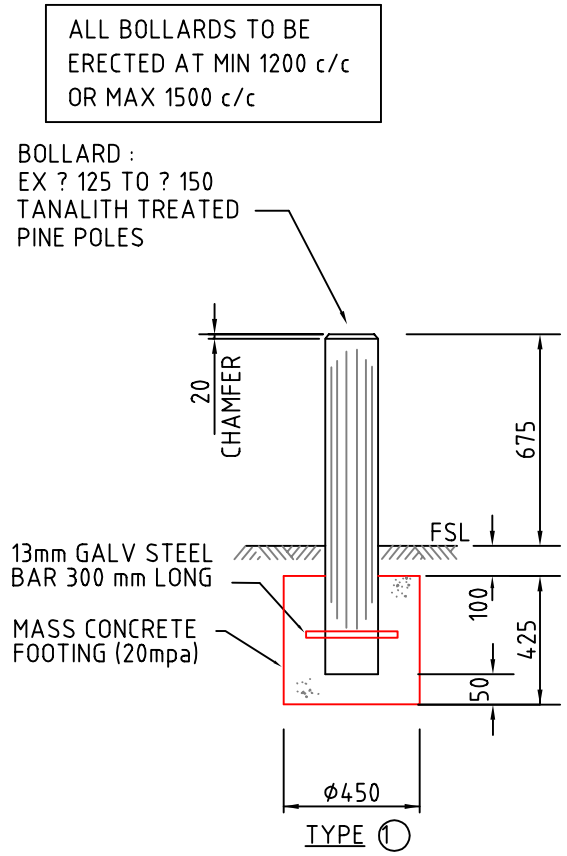

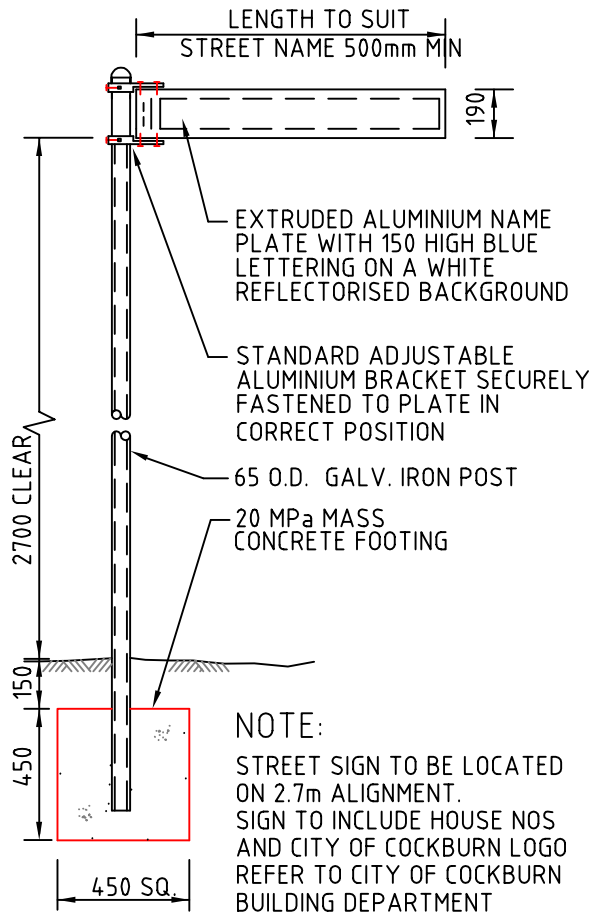

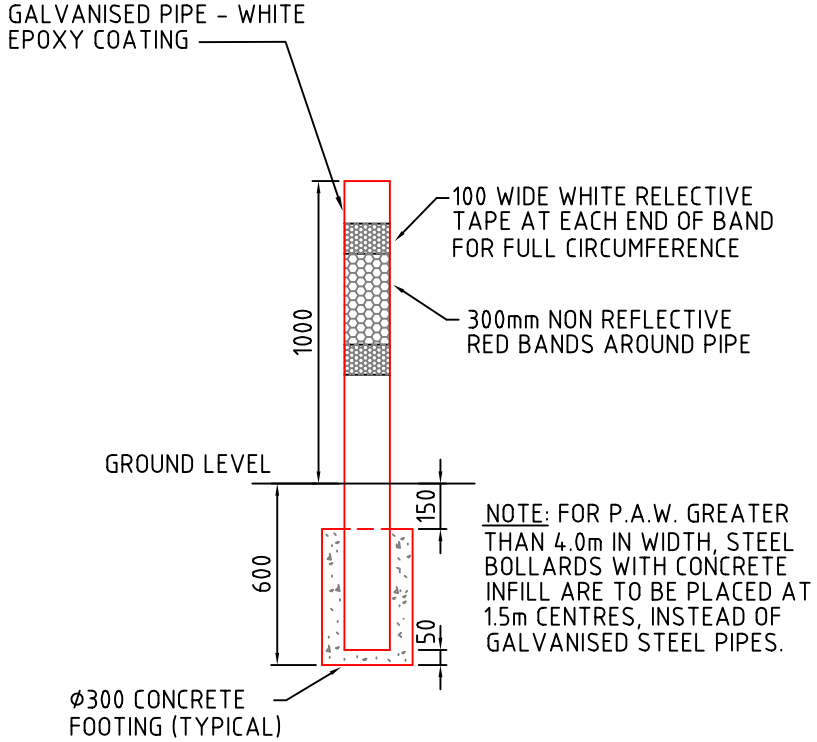

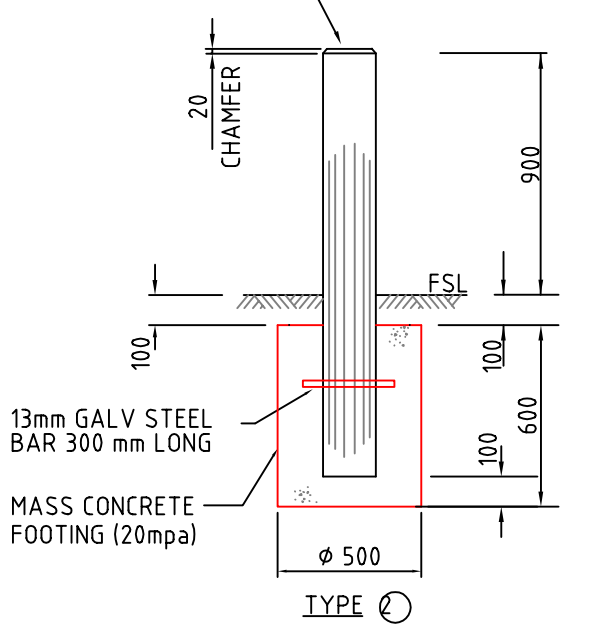

TYPICAL TIMBER BOLLARD DETAIL

1:25

STREET SIGN DETAIL

1:25

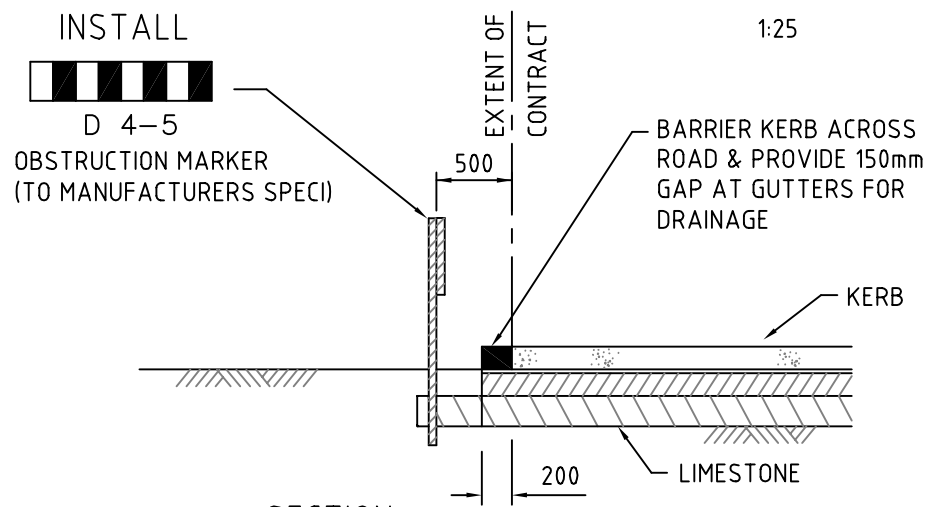

SECTION

OBSTRUCTION MAKER DETAILS AT ENDS OF ROADS

1:50

0.5 0.25 0 0.5 1m — 1: 25

1 0.5 0 1 2m — 1: 50

No.	Revision-	Chk'd	App'd	Date

CITY OF COCKBURN WOULD LIKE TO ACKNOWLEDGE AND THANK GUTTERIDGEHASKINS & DAVEY PTY. LTD. FOR THEIR ASSISTANCE IN THE PRODUCTION OF THESE STANDARD DETAIL DRAWINGS

CITY OF COCKBURN
9 COLEVILLE CRESCENT, SPEARWOOD WA 6163
PHONE: (08) 9411 3444 FAX: (08) 9411 3416

STANDARD DETAILS

Title

ROADWORKS
TYPICAL POST & BOLLARD DETAILS

DESIGNED	GHD	APPROVED	
DRAWN	KMF/SYC		
CHECKED	KR	DATE	

SCALE AS SHOWN | JOB No

DWG No 2423B03 | SHEET No 05 | REV

Document Set ID: 6490876
Version: 1, Version Date: 19/07/2017