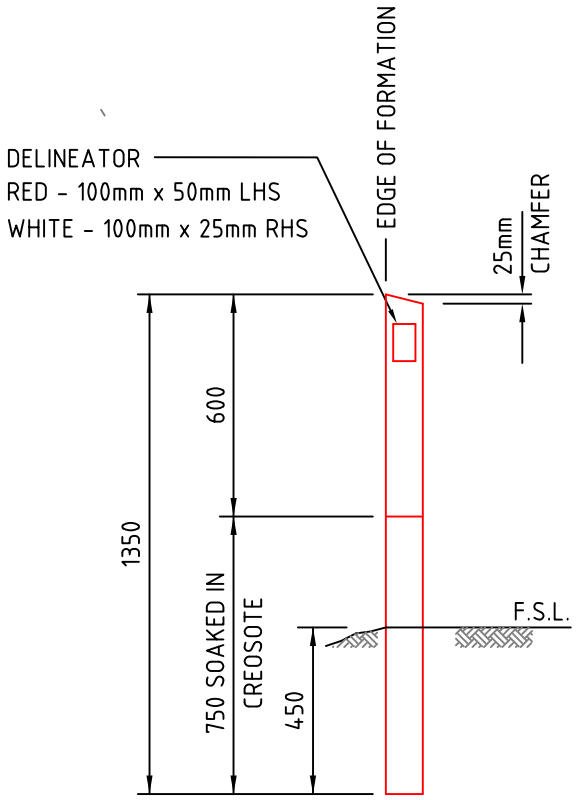

GUIDE POST DETAIL

1:20

NOTE
1. THIS PAVEMENT DEPTH IS RECOMMENDED ONLY IN RESIDENTIAL STREETS WITH SAND SUB-GRADES WITH A MINIMUM DEPTH OM 1m TO THE MAXIMUM WATER TABLE LEVEL
2. IN THE CASE OF SOILS CONTAINING SILTS, CLAYS, PEAT OR IN CASES CLOSER THAN 1m TO THE MAXIMUM WATER TABLE, SPECIFIC PAVEMENT DESIGNS SHOULD BE UNDERTAKEN IN LINE WITH STANDARDS AUSTRALIA/AUSTROADS PAVEMENT DESIGN MANUAL OR APRG REPORT No 21, A GUIDE TO THE DESIGN OF NEW PAVEMENTS FOR LIGHT TRAFFIC AS APPLICABLE
3. WHERE THE ROAD CARRIES TRAFFIC GREATER THAN 1x10^6 EQUIVALENT STANDARD AXLES OVER A 20 YEAR DESIGN LIFE, THE PAVEMENT PROFILE SHOULD BE SUBJECT TO SPECIFIC DESIGN.

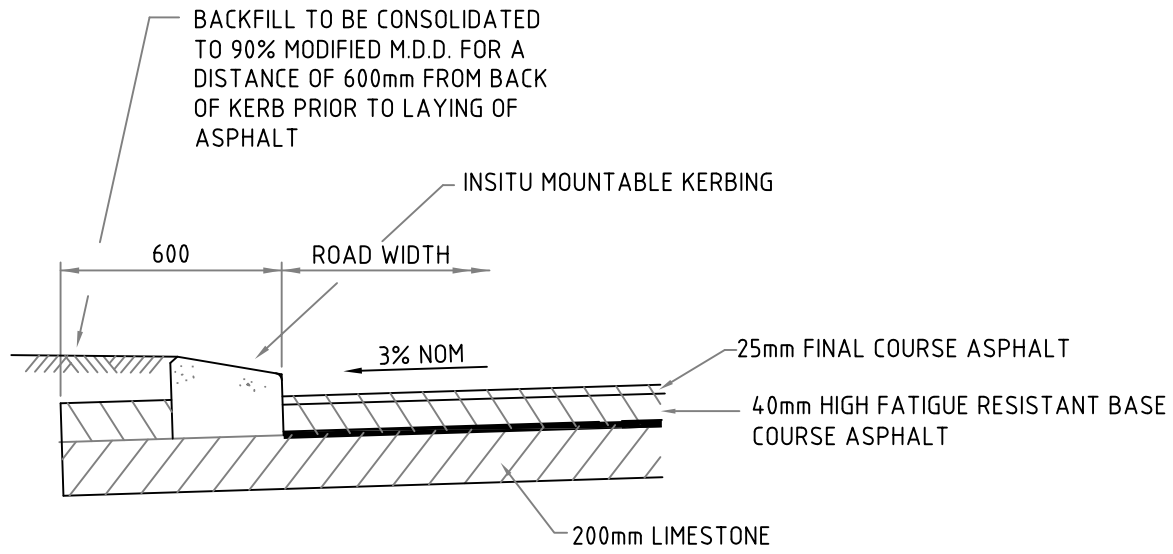

NOTES:

1. POSTS TO BE LIGHTLY DRESSED WANDOO 100 x 50 OR AS APPROVED.
2. THE TOP 600mm TO BE PAINTED WHITE WITH A RED DELINEATOR FACING THE LEFT SIDE & A WHITE DELINEATOR FACING THE RIGHT SIDE.
3. SPACING OF GUIDE POSTS

a.

RADIUS	OUTSIDE CURVE	INSIDE CURVE
<100	6	12
100-200	10	20
STRAIGHTS	150	150

b. AT ALL HEAD WALLS

c. AT START AND END OF KERBING

d. AT CRESTS - AT LEAST 2 PAIRS OF DELINEATORS ARE VISIBLE AT ALL TIMES TO A DRIVER. NOT INCLUDING POSTS WHICH ARE LESS THAN 40m AHEAD OF THE DRIVER.

e. POSTS SHOULD COMPLY GENERALLY WITH A.S. 1742.2-1986 & THE SPECIFICATION.

TYPICAL PAVEMENT DETAIL

1:20

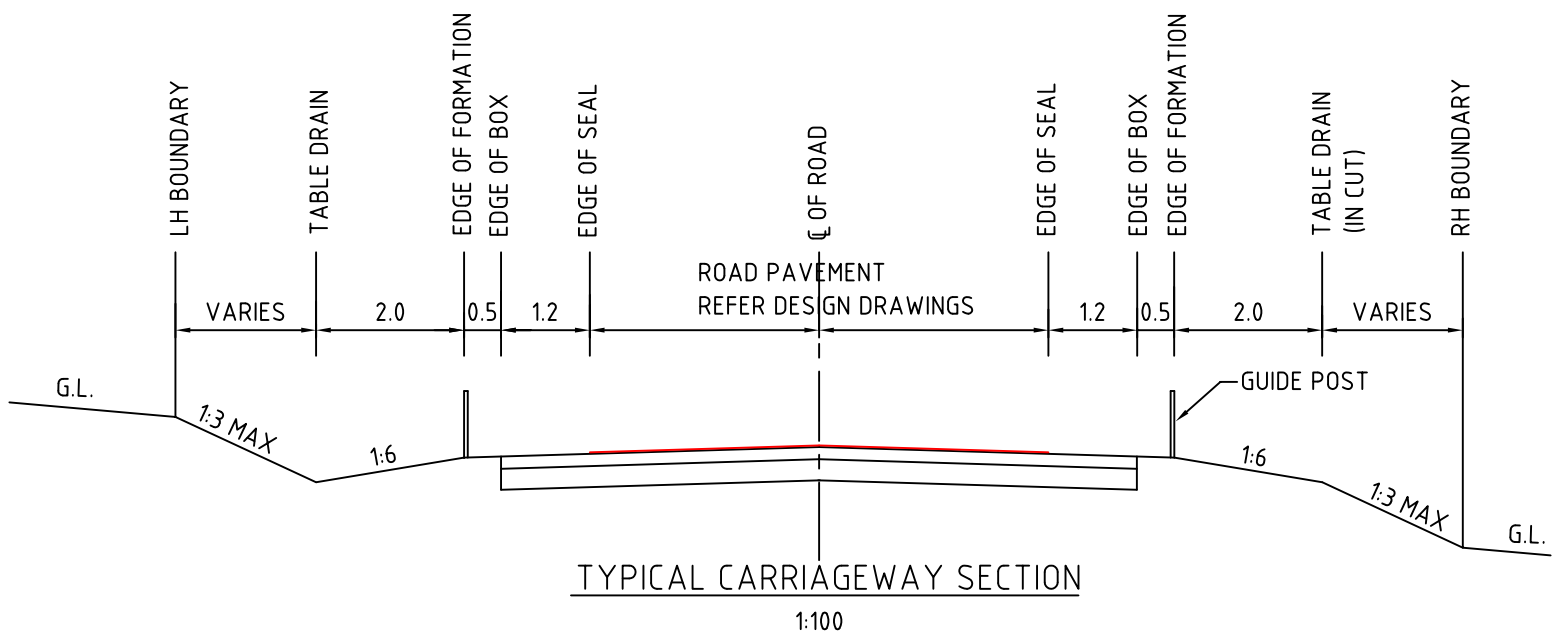

TYPICAL CARRIAGEWAY SECTION

1:100

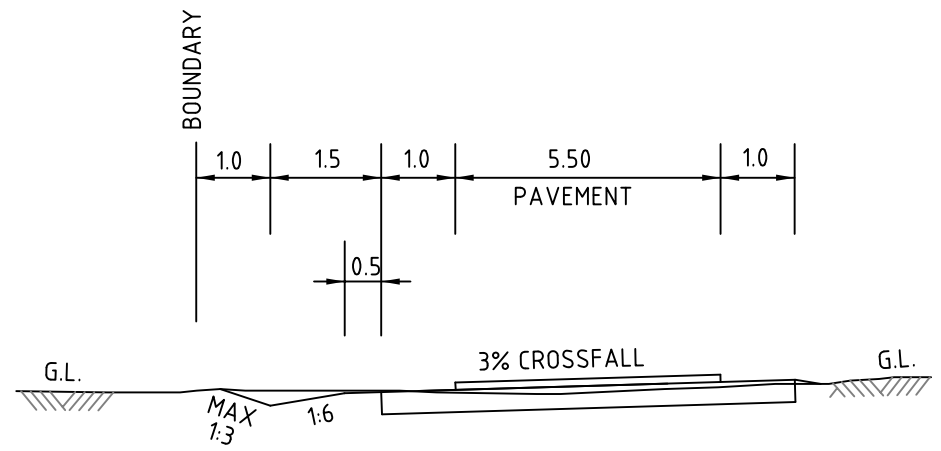

ACCESS ROAD CROSS SECTION

1:100

1: 20

No.	Revision-	Chk'd	App'd	Date

CITY OF COCKBURN WOULD LIKE TO ACKNOWLEDGE AND THANK GUTTERIDGEHASKINS & DAVEY PTY. LTD. FOR THEIR ASSISTANCE IN THE PRODUCTION OF THESE STANDARD DETAIL DRAWINGS

CITY OF COCKBURN
9 COLEVILLE CRESCENT, SPEARWOOD WA 6163
PHONE: (08) 9411 3444 FAX: (08) 9411 3416

STANDARD DETAILS

Title
ROADWORKS
UNKERBED ROAD DETAILS

DESIGNED	GHD	APPROVED	
DRAWN	KMF/SYC		
CHECKED	KR	DATE	

SCALE AS SHOWN | JOB No

DWG No 2423B03 | SHEET No 04 | REV B