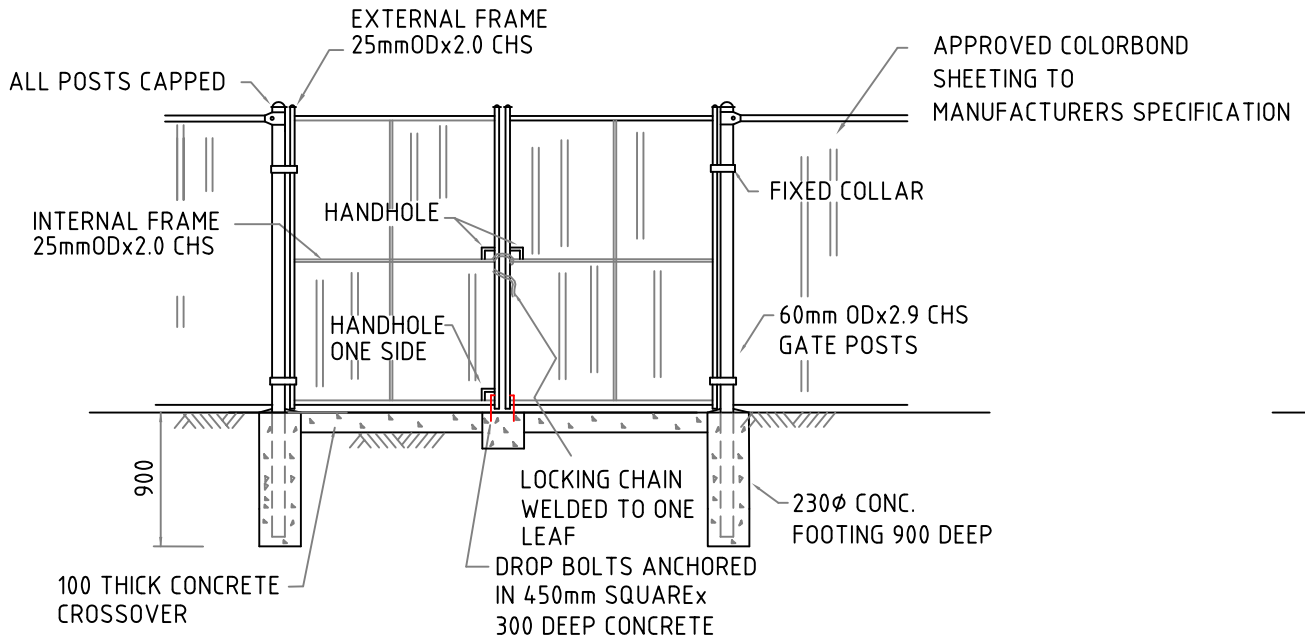

3.40m DOUBLE GATE DETAILS

1:50

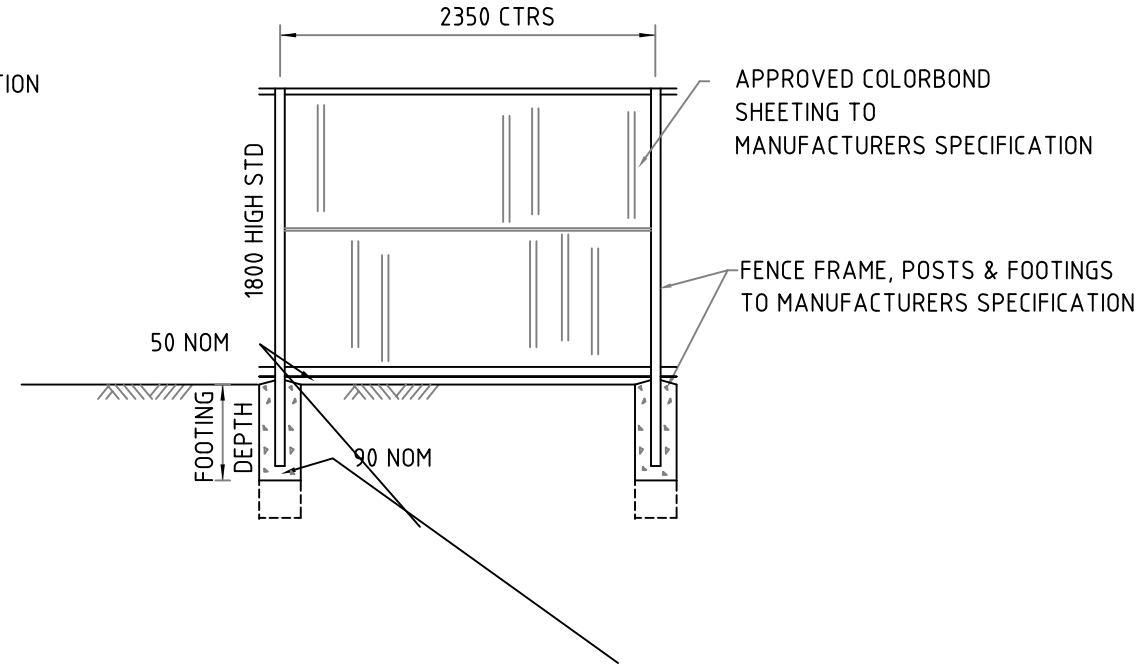

COLORBOND FENCE DETAILS

1:50

NOTE

TO BE ANTI-GRAFITTI COATED
ON SIDE FACING ROAD OR POS
ALL STEEL POSTS & FRAMEWORK
TO BE GALVANIZED.

TO SUIT WIND REGION A
TERRAIN CATEGORY = 2
SEE AS1170.2-1989

1 0.5 0 1 2m

1:50

No.	Revision-	Chk'd	App'd	Date

CITY OF COCKBURN WOULD LIKE TO ACKNOWLEDGE AND THANK GUTTERIDGEHASKINS & DAVEY PTY. LTD. FOR THEIR ASSISTANCE IN THE PRODUCTION OF THESE STANDARD DETAIL DRAWINGS

CITY OF COCKBURN
9 COLEVILLE CRESCENT, SPEARWOOD WA 6163
PHONE: (08) 9411 3444 FAX: (08) 9411 3416

STANDARD DETAILS

Title

DRAINAGE
STANDARD COLORBOND FENCE DETAILS

DESIGNED	GHD	APPROVED	
DRAWN	KMF/SYC		
CHECKED	KR	DATE	

SCALE AS SHOWN | JOB No | DWG No 2423B03 | SHEET No 12 | REV

Document Set ID: 6491061
Version: 1, Version Date: 19/07/2017