



Munster

Development Contribution Plan 6 (DCP 6) REPORT

2026

Table of Contents

Development Contribution Area	3
Purpose	3
Period of the plan.....	3
Operation of DCP	3
Application requirements	4
Items included in the plan	4
Estimated costs	5
Method of calculating contribution	6
Priority and timing of delivery	7
Payment of contributions	8
Review	8
Annexes.....	8
Annex 1 – Maps.....	9
Annex 2 – Cost Apportionment Schedule (CAS)	11
Annex 3 – Schedule of Costs.....	14
Annex 4 – Capital Expenditure Plan (CEP).....	5
Annex 5 – Infrastructure Project Design	6

Acknowledgement of Country

The Mayor, Councillors and staff of the City of Cockburn acknowledge the Whadjuk Nyungar people of Beeliar boodja as the traditional custodians of this land. We pay our respect to the Elders, past and present.

Munster Development Contribution Plan Report

Note: This report does not form part of the planning scheme but provides the rationale and justification for the Development Contribution Plan (DCP), the calculation of costs, and the cost apportionment schedule specifying the costs for each owner.

Development Contribution Area

The Development Contribution Area (DCA) is shown on the [Scheme Map](#) as: 'DCA 6'.

Purpose

The purpose of the DCP Report is to:

- a) enable the applying of infrastructure contributions for the development of new, and the upgrade of existing infrastructure which is required as a result of increased demand generated in the DCA
- b) provide for the equitable sharing of the costs of infrastructure and administrative items between owners
- c) ensure that cost contributions are reasonably required as a result of the subdivision and development of land in the DCA
- d) coordinate the timely provision of infrastructure

The DCP provides for the sharing of costs associated with widening and upgrading Beeliar Drive (Mayor Road) between Stock Road and Cockburn Road, Munster.

Period of the Plan

10 years commencing 20 October 2023 to 30 June 2033.

The plan may also be extended for further periods (with or without modification) by subsequent Scheme Amendments.

Operation of DCP

DCP 6 has been prepared in accordance with the provisions of TPS 3 and SPP 3.6. It came into effect upon the gazettal of Amendment 197 to TPS 3 on 12 December 2002.

DCP 6 operates in accordance with TPS 3 and requires landowners to make a financial contribution towards the construction of Beeliar Drive (Mayor Road) between Stock Road and Cockburn Road.

The requirement to contribute under DCP 6 would typically arise as a condition of subdivision approval, however it may occur through other arrangements as specified in clause 5.3.14 of TPS 3.

DCP 6 is operational in the same area as DCP 13, which relates to community infrastructure. Landowners will be required to satisfy their contribution obligations under both DCPs.

Application Requirements

Where an application for subdivision, strata subdivision, development or an extension of land use is lodged which relates to land to which this plan applies, the local government shall take the provisions of the plan into account in making a recommendation on or determining that application.

Items Included in the Plan

The DCP provides for 23.40% of the total cost of land and works associated with construction of Beeliar Drive (Mayor Road), between Stock Road and Cockburn Road, to be equitably shared among all landowners developing land within DCA6.

The following infrastructure items are included in the DCP as set out in Table 10 of TPS 3:

- Land requirements for the Other Regional Road Reservation between Stock Road and Cockburn Road as reserved in the Metropolitan Region Scheme (MRS)
- Additional land where necessary to accommodate channelisation at intersections and drainage
- Full earthworks
- Construction of a two-lane kerbed road
- Dual use path (both sides)
- Pedestrian crossings
- Lighting
- Landscaping
- Traffic management devices
- Drainage
- Servicing infrastructure relocation where necessary
- Costs to administer cost sharing arrangements including preliminary engineering design and costings, valuations, annual reviews, and audits

- Costs for the repayment of any loans raised by the local government for the purchase of any land for the road reserve or any of the abovementioned works.

The cost of infrastructure includes all the initial capital costs associated with the provision of the infrastructure item and excludes ongoing maintenance and operating costs of the infrastructure.

These works are required to support additional traffic demand generated from development undertaken within the DCA.

A map detailing the location of the infrastructure in relation to the DCA is included in [Annex 1 Maps](#).

Estimated Costs

The overall estimated cost of the infrastructure works, including administration, consultant and audit costs is **\$12,189,625.83** (as of 16 October 2026).

A detailed summary of the cost breakdown for each infrastructure item is provided in [Annex 2 – Cost Apportionment Schedule \(CAS\)](#) and [Annex 3 Schedule of Costs](#).

The costs allocated to this DCP have been derived based on preliminary concept plans and will need to be reviewed when detailed briefs and plans have been prepared.

The estimated cost of the infrastructure item will be reviewed at least annually. If during the year more detailed costings have been prepared, then these would be adopted in preference to broad based estimates. In all other instances the cost estimates will be adjusted to reflect current pricing and the cost indexed based on the Building Cost Index or other appropriate index as approved by an appropriately qualified independent person.

The percentage contingencies applied to the estimates is at the higher end when the design is still in early phases with the intention they reduce as certainty over design and costs become more certain.

Details of infrastructure designs upon which costs are based, are included in [Annex 5 Infrastructure Project Design](#).

Method of Calculating Contribution

All landowners within DCA 6 shall make a proportional contribution of 23.4% of the cost of widening and upgrading of Beeliar Drive (Mayor Road) between Stock Road and Cockburn Road, Munster.

The proportional contribution is to be determined in accordance with the provisions of clause 5.3 of TPS 3.

Contributions shall be calculated on a per hectare basis.

The adopted contribution rate of DCP 6 is **\$239,463.56/ha**. The rate has been determined as follows:

Contribution Rate (\$/ha)

= *(Total DCP Cost – Reserve Balance) / Net Developable Area*

= *(\$12,189,625 - \$2,304,927) / 41.2785 ha*

The increase in the contribution rate reflects changes in land valuations under current market conditions and rising construction costs, including higher fuel and bitumen costs associated with road construction works.

Calculation of an owner's contribution will be based on area of land developed, multiplied by the applicable contribution rate for the DCP in which the land is situated, as follows:

Owner's Cost Contribution (\$)

= *Area of Subject Site (ha) x Contribution Rate (\$/ha)*

A detailed summary of the overall DCP estimated cost is included in [Annex 2 – Cost Apportionment Schedule \(CAS\)](#).

Infrastructure Costs

Land Acquisition

An allowance of 23.40% of the total cost of acquiring land identified under the Metropolitan Region Scheme (MRS) for '**Other Regional Roads**' and provided for under DCP6 is **\$7,852,583.58**.

Land acquisition costs are calculated based on the area required for the MRS reservation and the applicable valuation rate per square meter, as set out in [Annex 2 – Cost Apportionment Schedule \(CAS\)](#) and in accordance with the following formula:

Land Acquisition Cost (\$)

= [(MRS Reserved Area x Valuation Rate) + 10% Solatium] x 23.40%

Beeliar Drive Construction

As part of DCP 6, a 23.40% share of the total estimated cost of **\$42,720,105.42** is allocated to the widening and upgrading of Beeliar Drive (Mayor Road) between Stock Road and Cockburn Road, Munster.

DCP 6 contribution is calculated as follows:

DCP 6 Contribution Cost (\$)

= Total Cost of Construction × 23.40%

= \$42,720,105 x 23.40%

A summary of the construction costs for each infrastructure item is provided in [Annex 2 – Cost Apportionment Schedule \(CAS\)](#), with the detailed cost schedule included in [Annex 3 Schedule of Costs](#).

Priority and Timing of Delivery

The widening and upgrading of Beeliar Drive (Mayor Road) between Stock Road and Cockburn Road, Munster, is a significant capital works project. The priority and timing of the project are informed by the following City of Cockburn strategic and financial planning documents:

- a) City of Cockburn Strategic Community Plan [Strategic Community Plan 2025-2035](#) *previously referred to as the City's Plan for the District*
- b) City of Cockburn [Long Term Financial Plan 2024-2034](#). Provides a ten- year outlook of the City's financial position and informs the planning and delivery of major capital works.

Construction of the project is forecast to be delivered within 5 years, with the timing informed, where practical, by the progression of subdivision and development within the contributing area.

Details of the proposed timing and delivery timeframes are provided in [Annex 4 Capital Expenditure Plan \(CEP\)](#).

Note: The proposed timing and delivery timeframes are indicative and may be subject to change.

Payment of Contributions

Payment of contributions are in accordance with the provisions of clause 5.3.14 of TPS 3:

5.3.14.1 The owner, with the agreement of the local government, is to pay the owner's cost contribution by

- i. cheque or cash
- ii. transferring to the local government or a public authority land in satisfaction of the cost contribution
- iii. the provision of physical infrastructure
- iv. some other method acceptable to the local government; or
- v. Any combination of these methods.

5.3.14.2 The owner, with the agreement of the local government, may pay the owner's cost contribution in a lump sum, by instalment or in such other manner acceptable to the local government.

5.3.14.3 Payment by an owner of the cost contribution, including a cost contribution based upon estimated costs in a manner acceptable to the local government constitutes full and final discharge of the owner's liability under the development contribution plan and the local government shall provide certification in writing to the owner of such discharge if requested by the owner.


Review

The plan will be reviewed five years from the date of gazettal of the local planning scheme or amendment to the local planning scheme to incorporate the plan, or earlier should the local government consider it appropriate, having regard to the rate of development in the area and the degree of development potential still existing.


Annexes

1. Maps
2. Cost Apportionment Schedule (CAS)
3. Schedule of Costs
4. Capital Expenditure Plan (CEP)
5. Infrastructure Project Design

Annex 1 – Maps

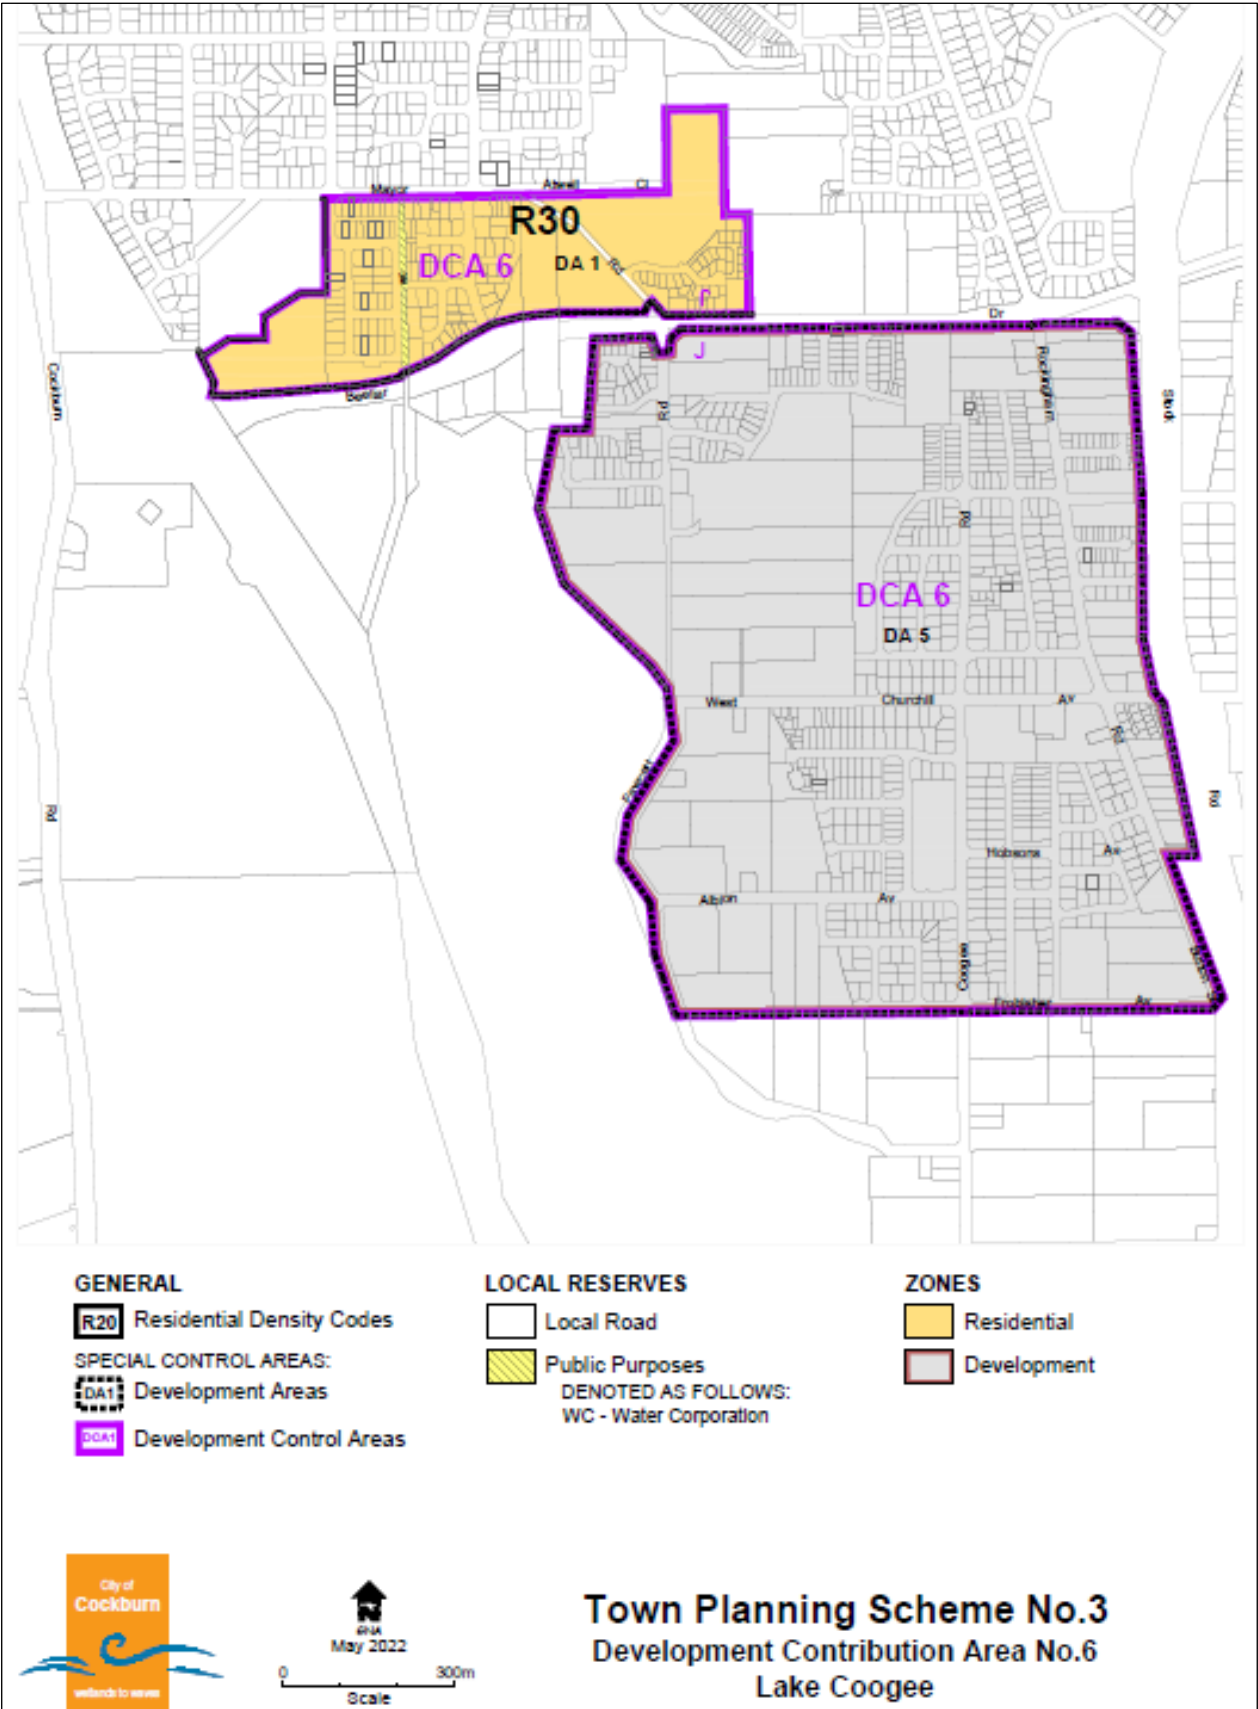

Locality Plan - Beeliar Drive (Mayor Road)

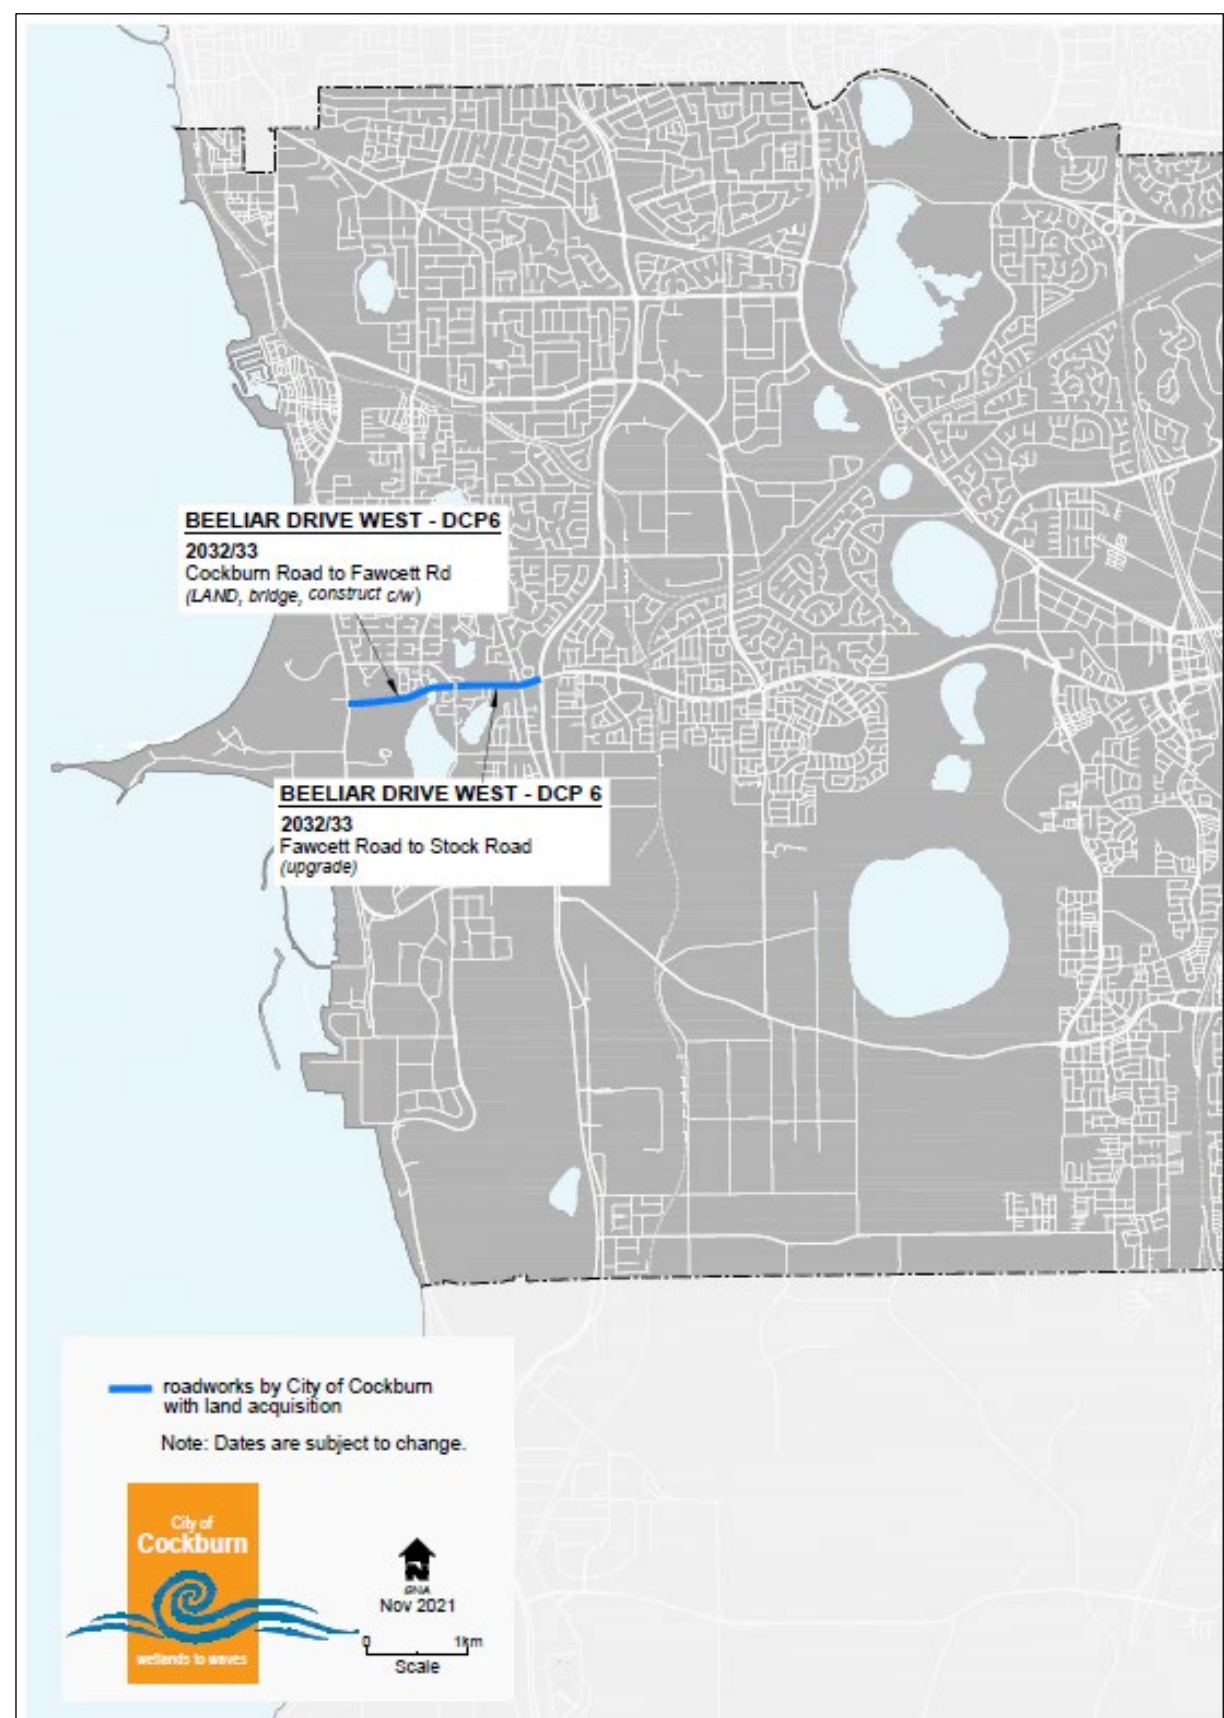

Munster Development Contribution Plan 6 (DCP 6) Report

Annex 2 – Cost Apportionment Schedule (CAS)

DCA 6 Summary Sheet

DCA6 Munster - Cost Apportionment Schedule (CAS)		
<i>All owners of land within DCA 6 are required to make a proportional contribution to 23.4% of the total cost of widening, upgrading and constructing Beeliar Drive (Mayor Road) between Stock Road and Cockburn Road Munster.</i>		
Description	Schedule No	Total Cost (\$)
Land Acquisition for Beeliar Drive		
Prorata contribution of 23.4% land acquisition	Schedule 1	1,864,354.56
Construction of Beeliar Drive		
Prorata contribution of 23.4% of the total construction cost	Schedule 2	10,029,560.68
Administration Costs	Schedule 3	295,710.59
Total Project Cost		12,189,625.83

Original Area Ha* 96.8306

Less previous Contributions as per Schedule 4 55.5521

Net land area Ha 41.2785

Total Cost (\$) 12,189,625.83

Less available funds \$2,304,927.49

Outstanding Contributions \$9,884,698.34

Cost Contribution Rate (\$/Ha) 239,463.56

Schedule 1 Beeliar Drive Land Costs

Schedule 1 - Beeliar Drive Land Costs							
Lot address	Property #	Land area taken (m²)	Land Value (\$/m²)	Solatium (\$)	Market Value land take (\$)	Pro-Rata (\$) 23.40%	Actual Cost (\$)
Lot 1 Cockburn Road	3317055	21,621	35	75,670	832,405.00	194,782.77	
Lot 504 Mayor Road		1.3357			2,865,060.00	670,424.04	670,424.04
Pt 701 Mayor Road	3309256	2039	132	26,910	296,058.00	69,277.57	
Pt 1 Fawcett Road	3309155	634	300	19,020	209,220.00	48,957.48	
Lot 22 Mayor Rd Former Lot 22 Rockingham Rd	3309817	287	220	6,314	69,454.00	16,252.24	16,252.24
Lot 51 Mayor Road	3309809	161	300	4,830	53,130.00	12,432.42	
Lot 50 Mayor Road		0.0185			26,410.00	6,179.94	6,179.94
Lot 2 Mayor Road	3309055	402	300	12,060	132,660.00	31,042.44	
Lot 16 Mayor Road	3309707	148	300	4,440	48,840.00	11,428.56	
Lot 14 Mayor Road	3309027	181	300	5,430	59,730.00	13,976.82	
Lot 1000 Beeiar Drive	3309772	3,144	650	204,360	2,247,960.00	526,022.64	
Lot 500 (22) Mayor Rd	3300007	26	320	832	9,152.00	2,141.57	
Lot 507 Mayor Rd	6016802	395	35	1,383	15,208.00	3,558.67	
Lot 506 Mayor Rd	6016801	67	35	235	2,580.00	603.72	
Lot 1 Mayor Road		0.0080			12,000.00	2,808.00	2,808.00
Lot 500 Mayor Road		0.2486			204,780.00	47,918.52	47,918.52
Lot 501 Mayor Road		0.3013			246,570.00	57,697.38	57,697.38
Pt 502 Mayor Road		0.3927			341,400.00	79,887.60	79,887.60
Pt 503 Mayor Road		0.3569			40,270.00	9,423.18	9,423.18
Lot 1 Mayor Road		0.0010			0.00	13,988.85	13,988.85
Lot 12 Mayor Road		0.0065			0.00	12,861.15	12,861.15
Lot 505 Mayor Road		0.0287			139,696.58	32,689.00	32,689.00
Totals				361,484.00	7,852,583.58	1,864,354.56	950,129.90

Schedule 2 Beeliar Drive Construction Cost

Schedule 2 - Beeliar Drive Construction Costs			
Description	Actual Cost (\$)	Total Cost (\$)	Pro-rata (\$) 23.40%
Preliminary design and estimates -GHD Consulting Engineers (2/00)			
Environmental Assessment Stage 1 - ATA Consultants	4,765.00	4,765.00	1,115.01
Environmental Assessment Stage 2 - ATA Consultants	36,500.00	36,500.00	8,541.00
Environmental PER - Ecologica		100,000.00	23,400.00
Estimated construction cost - GHD Consulting Engineers		42,720,105.42	9,996,504.67
Totals		42,720,105.42	10,029,560.68

Schedule 3 Administration Costs

Schedule 3 - Summary of Administration Costs	
<i>Costs to administer cost sharing arrangements including preliminary engineering design and costings, valuations, annual reviews and audits.</i>	
Period	Cost (\$)
Costs to 2019/20	159,882.33
2020/21	8,455.56
2021/22	8,609.93
2022/23	23,400.00
2023/24	56,102.42
2024/25	23,135.00
2025/26	16,125.35
Total Cost	295,710.59

Munster Development Contribution Plan 6 (DCP 6) Report

Schedule 4 Contribution Register

Schedule 4 - Contribution Register					
Description	Date	Area (Ha)	Value of land vested (\$)	Contribution (\$)	Total (\$)
Van Wees & Phillips Lot 505 Mayor Rd	Apr-03	0.4227	8,791.83		8,791.83
Zuvella Lot 14 Rockingham Rd	Apr-03	0.0874		1,817.85	1,817.85
Mastaglia Lot 121 Mayor Rd Homestead lot	Jun-04	0.1040	2,163.12		
Interest 03/04					78.03
Urban Focus -Woodman Village	Jan-05	4.4286		105,705.37	105,705.37
Swanette P/L	Jun-05	4.3251		102,459.20	102,459.20
Interest 04/05					3,596.16
Urban Focus - Packham Stage 15	Apr-06	4.9688	118,599.30		118,599.30
Interest 05/06					12,223.78
Fowelleff lot 17 Rockingham Road	Sep-06	2.0967		79,457.09	79,457.09
Oreb Lot 21 Rockingham Road	Sep-06	0.8081		30,385.22	30,385.22
Australian Landbank Lot 704 Fawcett house lot	May-07	0.1400		6,817.44	6,817.44
Australian Landbank Lot 4 Fawcett house lot	May-07	0.1371		6,676.22	6,676.22
Interest 06/07					7,194.54
VP Jakovevic Lot 12 West Churchill	Jan-08	2.1151		87,482.65	87,482.65
Interest adjustment 07/08					-849.75
Feymore Pty Ltd Lots 28 & 29 Rockingham Rd	Sep-08	0.6935		29,696.37	29,696.37
Lake Coogee Estate Mgt Fawcett Rd Stages 1&2	May-09	3.5971		183,653.54	183,653.54
Interest 08/09					2,472.79
Interest 09/10					5,567.83
Coburg Nominees - Lake Coogee Gdns Estate	Sep-09	0.8160		25,682.46	25,682.46
Coburg Nominees - Lots 2 and 104 W/Churchill	Apr-10	6.8165		220,145.68	220,145.68
Coburg Nominees (refund for overpayment)				-118,937.57	-118,937.57
Interest 10/11					8,742.21
Interest 11/12					20,637.25
Lot 1 (west) and Lot 9500 Mayor Rd, Munster	Aug-11	1.2061		42,398.74	42,398.74
Barek/Carrello & Others 74 West Churchill Ave	Jun-13	0.2246		10,560.48	10,560.48
Lot 504 Mayor Road - stage 1	Feb-13	1.8823		88,503.98	88,503.98
Interest 12/13					22,783.66
Lot 1 Mayor Road E & G Developments	Nov-13	0.7122		48,365.76	48,365.76
Lots 3 & 4 West Churchill Avenue	Dec-13	0.2380		17,603.99	17,603.99
Lot 504 Mayor Road - stage 2	Nov-13	2.3625			-495,678.51
Lots 3 & 4 West Churchill Avenue	Jan-14	1.2938		95,697.68	95,697.68
Lots 3 & 4 West Churchill Avenue	Mar-14	0.4455		32,952.01	32,952.01
Lot 25 Rockingham Road Munster	Jun-14	0.0948		7,012.01	7,012.01
Lot 18 Rockingham Road Munster	Jul-14	1.3562		100,313.18	100,313.18
68 West Churchill Avenue Munster	Jul-14	0.1212		8,964.72	8,964.72
Interest (13/14)					14,405.40
Lots 3 & 4 West Churchill Avenue (road reserve)	Nov-14	0.2196		16,243.01	16,243.01
Lot19 (599) Rockingham Road Munster	Mar-15	1.3184		106,317.12	106,317.12
Lot 24 (614) Rockingham Road Munster	May-15	0.2868		23,127.84	23,127.84
Interest (14/15)					14,627.94
Lot 116 (622) Rockingham Road	Jul-15	0.2752		22,192.41	22,192.41
Lot 6 West Churchill Avenue	Sep-15	0.2484		20,311.65	20,311.65
600 Rockingham Road Munster	Oct-15	0.3812		31,170.70	31,170.70
107 Hobsons Avenue Munster	Feb-16	1.1761		96,169.63	96,169.63
602 Rockingham Road Munster	Apr-16	0.3536		28,913.85	28,913.85
Lot 802 Mayor Road Munster	Jun-16	1.2231		100,012.76	100,012.76
587 Rockingham Road Munster	Jun-16	0.9500		77,681.44	77,681.44
Interest 15/16					19,543.55
81 Mayor Road Munster	Aug-16	0.1790		14,837.00	14,837.00
612 Rockingham Road Munster	Nov-16	0.3015		24,990.82	24,990.82
Interest 16/17					25,027.78
Lot 9010 (22) Fawcett Road Munster	Jul-17	0.0646		5,538.11	5,538.11
Lot 9010 Fawcett Road Munster (Stage 2)	Oct-17	0.7327		62,813.84	62,813.84
Lot 52 Mayor Road Munster (POS)	May-18	0.4256		26,241.86	26,241.86
Lot 52 Mayor Road Munster (Stage 2) - DP413272	May-19	0.5814		70,854.72	70,854.72
Interest 2017/18					25,245.21
Lot 35 (590) Rockingham Road Munster	Mar-20	0.8890		110,112.21	110,112.21
Lot 812 (8) Fawcett Road Munster - DP419345	Jul-20	1.5396		190,695.86	190,695.86
Interest 2018/19					27,493.95
Interest 2019/20					16,080.92
Lot 9001 Mayor Road Lake Coogee - DP413302	Aug-21	0.5940		72,177.44	72,177.44
Lot 6 (630) Rockingham Road - SP84284	Nov-21	0.2245		34,198.82	34,198.82
Interest 2020/21					12,170.33
Lot 2 (7) Fawcett Road Lake Coogee	Oct-22	1.0117		154,115.57	154,115.57
Lot 5 (626) Rockingham Road Lake Coogee	Jan-23	0.2346		42,469.04	42,469.04
Interest 2021/22					5,939.41
Lot 3 (642) Rockingham Road Lake Coogee	Sep-23	0.2170		41,572.42	41,572.42
Lot 22 (176) Mayor Road Lake Coogee - DP427830	May-24	0.1599	16,252.23	14,381.09	14,381.09
Interest 2022/23					43,061.27
Lot 32 (596) Rockingham Road Lake Coogee	Oct-24	0.4707		90,175.75	90,175.75
Interest 2023/24					71,575.81
Interest 2024/25					83,554.16
Total		55.5521	145,806.48	2,690,729.03	\$2,763,613.88

Annex 3 – Schedule of Costs

999 Hay Street, Level 10
Perth, Western Australia 6000
Australia
ghd.com



Our ref: 13001378

02 September 2026

Riekie Long
City of Cockburn
9 Coleville Crescent
Spearwood WA 6163

DCA6 – Beeliar Drive Extension High-level Cost Indication Review 2026/27

Dear Riekie,

GHD is pleased to submit this high-level development cost estimate services and documentation for DCA6 – Beeliar Drive Extension, updated for FY 2025/26.

This high-level cost estimate has been prepared by GHD for City of Cockburn (the City) and may only be used and relied on by the City for the purpose agreed between GHD and the City. GHD otherwise disclaims responsibility to any person other than the City arising in connection with this high-level cost estimate. GHD also excludes implied warranties and conditions, to the extent legally permissible.

The opinions, conclusions and any recommendations in this high-level cost estimate are based on conditions encountered and information reviewed at the date of preparation of the cost estimate. GHD has no responsibility or obligation to update this cost estimate to account for events or changes occurring subsequent to the date that the cost estimate was prepared.

GHD has prepared this cost estimate based on information provided by the City and others who provided information to GHD, which GHD has not independently verified or checked beyond the agreed scope of work. GHD does not accept liability in connection with such unverified information, including errors and omissions in the cost estimate that were caused by errors or omissions in that information.

We look forward to working with the City again on other projects. Should you have any queries regarding this cost estimate please do not hesitate to contact us.

Regards,

A handwritten signature in black ink, appearing to read 'Louise Johnson', is positioned above the printed name.

Louise Johnson
Project Manager
+61 8 6222 8110

→ The Power of Commitment

GHD Pty Ltd | ABN 39 008 488 373

Attachment 1

**Beeliar Drive Extension Cost Indication
August 2026**

**BEELIAR DRIVE EXTENSION
COST INDICATION - August 2026****SUMMARY**

SCHEDULE No. 1 - GENERAL ITEMS		\$5,396,780.38
SCHEDULE No. 2 - ROADWORKS		
SERIES 300 - EARTHWORKS	\$3,201,536.25	
SERIES 400 - DRAINAGE	\$2,164,571.06	
SERIES 500 - PAVEMENT & SURFACING	\$2,230,111.29	
SERIES 600 - TRAFFIC FACILITIES	\$229,980.89	
SERIES 700 - ELECTRICAL & LIGHTING	\$918,767.64	
SERIES 900 - MISCELLANEOUS	\$707,883.19	\$9,452,850.33
SCHEDULE No. 3 - PROVISIONAL SUMS		\$1,292,530.89
BILL No. 1 - BRIDGE OVER WETLANDS		
SERIES 800 BRIDGES & MAJOR STRUCTURES		\$15,572,868.65
TOTAL CONSTRUCTION COSTS - EXCL CONTINGENCY		<u>\$31,715,030.25</u>
CONTINGENCY ROADWORKS (15% approx)		\$1,722,305.96
CONTINGENCY BRIDGE (20% approx)		<u>\$3,788,091.92</u>
TOTAL CONSTRUCTION COSTS - INCL CONTINGENCY		<u>\$37,225,428.13</u>
PROFESSIONAL FEES ETC.		
ROADWORKS DESIGN & CONTRACT ADMINISTRATION (10%)		\$1,148,203.97
BRIDGE DESIGN & CONTRACT ADMINISTRATION (20%)		\$3,788,091.92
COUNCIL SUPERVISION FEES (1.5%)		\$558,381.42
GST EXCLUSIVE TOTAL ESTIMATED COST		<u>\$42,720,105.45</u>
ESTIMATED GST PAYABLE (10%)		\$4,272,010.54
TOTAL ESTIMATED DEVELOPMENT COST (incl GST)		<u>\$46,992,115.99</u>

Munster Development Contribution Plan 6 (DCP 6) Report

SCHEDULE No. 1 - GENERAL ITEMS					
Item	Description	Unit	Qty	Rate	Amount
	<u>CONDITIONS OF CONTRACT</u>				
GCC	GENERAL CONDITIONS OF CONTRACT				
GCC.01	Insurances in accordance with the General Conditions of Contract	Item	1	\$301,785.95	\$301,785.95
GCC.02	Contractor's superintendence during the execution of the Works	Item	1	\$2,079,002.15	\$2,079,002.15
GCC.03	All charges, costs and obligations relating to the General Conditions of Contract not provided for elsewhere	Item	1	\$83,370.00	\$83,370.00
	<u>SPECIAL CONDITIONS OF CONTRACT</u>				
SCC.01	All charges, costs and obligations relating to the Special Conditions of Contract not provided for elsewhere	Item	1	\$86,940.00	\$86,940.00
	<u>SERIES 100 - GENERAL REQUIREMENTS</u>				
101.00	DESCRIPTION OF WORKS				
101.01	Provision of access for others to undertake works	Item	1		\$0.00
101.02	Contractors programs	Item	1	\$63,385.72	\$63,385.72
101.03	Project works sign	No.	2	\$3,031.88	\$6,063.75
	102 SURVEY INFORMATION				
102.01	Survey information, control and setting out of the works	Item	1	\$380,279.81	\$380,279.81
	103 SITE FACILITIES				
	<u>Contractors Site Facilities</u>				
103.01	Provision of Contractor's site facilities	Item	1	\$77,809.20	\$77,809.20
103.02	Maintenance of Contractor's site facilities	Item	1	\$122,976.00	\$122,976.00
103.03	Removal of Contractor's site facilities	Item	1	\$37,909.20	\$37,909.20
	<u>Contractor's Plant</u>				
103.04	Mobilisation and demobilisation of Contractor's plant	Item	1		\$0.00
	<u>Superintendent's Site Facilities</u>				
103.05	Provision of the Superintendent site facilities	Item	1	\$2,533.65	\$2,533.65
103.06	Maintenance of the Superintendent site facilities	Item	1		\$0.00
103.07	Removal of the Superintendent site facilities	Item	1	\$3,597.30	\$3,597.30
	<u>Superintendent's Living Facilities</u>				
103.08	Provision of the Superintendent living facilities	Item	1		\$0.00
103.09	Maintenance of the Superintendent living facilities	Item	1		\$0.00
103.10	Removal of the Superintendent living facilities	Item	1		\$0.00
103.11	Superintendent's meals	M/day			\$0.00
	<u>Superintendent's Vehicles</u>				
103.12	Provision of Superintendent's 4x4 dual cab utility vehicle	No.	1	\$0.00	\$0.00
	104 ENTRY TO LAND				
104.01	Entry to land	Item	1		\$0.00
	106 UTILITIES AND SERVICES				

106.01	Liaison, programming, location and protection of utilities and services	Item	1	\$28,940.63	\$28,940.63
106.02	Relocation of utilities and services	Item	1		\$0.00
	107 CONTRACT SPECIFIC REQUIREMENTS - WORKING IN THE RAILWAY RESERVE				
107.01	Establishment, implementation and audit of an approved railway safety management plan and additional railway safety sub plans as required.	Item	1		\$0.00
107.02	Complying with railway regulations including having accredited Protection Officers on site as required during the works.	Item	1		\$0.00
107.03	Operations within the railway reserve.	Item	1		\$0.00
	<u>SERIES 200 - MANAGEMENT REQUIREMENTS</u>				
	202 - TRAFFIC				
202.01	Traffic management	Item	1	\$2,893.80	\$2,893.80
202.02	Traffic control devices	Item	1	\$674,726.06	\$674,726.06
202.03	Traffic controllers	Item	1	\$1,340,436.04	\$1,340,436.04
202.04	Construction, maintenance and removal of sidetracks, access tracks, temporary driving surfaces and temporary pedestrian accesses	Item	1	\$0.00	\$0.00
202.05	Maintenance of existing roads	Item	1	\$0.00	\$0.00
	203 - OCCUPATIONAL SAFETY AND HEALTH				
203.01	Occupational safety and health including safety and health plans and safety and health audits	Item	1	\$92,554.88	\$92,554.88
	204 - ENVIRONMENTAL MANAGEMENT				
204.01	Construction Environmental Management Plan	Item	1	\$11,576.25	\$11,576.25
	To Summary				\$5,396,780.38

MAIN ROADS Western Australia		Roadworks			
Item	Description	Unit	Qty	Rate	Amount
	<u>SERIES 300 - EARTHWORKS</u>				
	301 - VEGETATION CLEARING AND DEMOLITION				
301.01	Vegetation clearing	ha	4.3	\$18,358.84	\$78,943.00
301.02	Topsoil removal	ha	3.9	\$15,534.40	\$60,584.16
	302 - EARTHWORKS				
	<u>REMOVAL OF REDUNDANT ITEMS</u>				
302.01	Removal of redundant pavement including seal	m²	8,500	\$36.72	\$312,148.23
	<u>EMBANKMENT CONSTRUCTION</u>				
302.02	Allowance for earthworks (based on area of surfacing)	m²	24,800	\$49.88	\$1,237,082.86
	<u>SUBGRADE</u>				
302.03	Subgrade	m²	27,800	\$8.30	\$230,611.27
302.04	Subgrade to principal shared path	m²	3,400	\$9.22	\$31,338.06
	303 - MATERIAL AND WATER SOURCES				
	<u>WATER SUPPLIES</u>				
303.01	Water supplies	Item	1	\$ 808,657.50	\$ 808,657.50
	304 - LANDSCAPING AND REVEGETATION / REVEGETATION / REHABILITATION OF DISTURBED AREAS				
	<u>TOPSOILING</u>				
304.01	Respread topsoil	ha	1.4	\$12,915.74	\$18,082.04
	<u>OTHER REVEGETATION AND LANDSCAPING</u>				
304.02	Allowance for Landscaping	m²	13,650	\$31.07	\$424,089.12
	To Summary				\$3,201,536.25

MAIN ROADS Western Australia		Roadworks			
Item	Description	Unit	Qty	Rate	Amount
	<u>SERIES 400 - DRAINAGE</u>				
	404 - CULVERTS				
404.01	Allowance for stormwater drains & culverts (based on area of surfacing)	m²	24,800	\$70.67	\$1,752,497.80
	406 - ROCK PROTECTION				
406.01	Grouted rock protection to embankments	m²	500	\$296.32	\$148,159.34
	407 - KERBING				
407.01	Kerbs type SM1	m	7,000	\$37.70	\$263,913.92
	To Summary				\$2,164,571.06

MAIN ROADS
Western Australia

Roadworks

Item	Description	Unit	Qty	Rate	Amount
<u>SERIES 500 - PAVEMENT & SURFACING</u>					
501 - PAVEMENTS					
<u>SUBBASE</u>					
501.01	175mm thick gravel subbase	m²	23,570	\$20.93	\$493,259.43
501.02	225mm thick gravel subbase	m²	4,250	\$29.35	\$124,747.06
<u>BASECOURSE</u>					
501.03	75mm thick gravel basecourse	m²	23,570	\$13.86	\$326,680.52
501.04	100mm thick gravel basecourse	m²	4,250	\$16.14	\$68,579.52
<u>PRINCIPAL SHARED PATH</u>					
501.05	150mm thick gravel basecourse	m²	3,400	\$19.57	\$66,531.76
504 - ASPHALT WEARING COURSE					
<u>ROADWORKS</u>					
504.01	Tack coat	m²	23,600	\$1.24	\$29,328.95
504.02	30mm thick dense graded asphalt	m²	15,500	\$37.62	\$583,176.91
504.03	40mm thick dense graded asphalt	m²	3,000	\$39.18	\$117,533.27
504.04	30mm thick dense graded coloured asphalt	m²	4,470	\$45.39	\$202,900.08
504.05	40mm thick dense graded coloured asphalt	m²	630	\$46.94	\$29,575.32
<u>BRIDGEWORKS</u>					
504.06	Tack coat	m²	1,200	\$1.24	\$1,491.30
504.07	50mm dense graded asphalt on bridge deck	m²	1,200	\$40.73	\$48,877.44
<u>PRINCIPAL SHARED PATHS</u>					
504.08	Tack coat	m²	3,400	\$1.24	\$4,225.36
504.09	25mm Thick dense graded coloured asphalt	m²	3,400	\$39.18	\$133,204.37
To Summary					<u>\$2,230,111.29</u>
<u>SERIES 600 - TRAFFIC FACILITIES</u>					
601 - SIGNS					
601.01	Allowance for signage (based on area of surfacing)	m²	24,800	\$6.19	\$153,402.20
604 - PAVEMENT MARKING					
604.01	Allowance for pavement markings (based on area of surfacing)	m²	24,800	\$3.09	\$76,578.69
To Summary					<u>\$229,980.89</u>

MAIN ROADS

Western Australia

Roadworks

Item	Description	Unit	Qty	Rate	Amount
<u>SERIES 700 - ELECTRICAL & LIGHTING</u>					
701 - ROADWAY LIGHTING					
<u>LIGHTING POLES</u>					
701.01	Concrete base for single outreach arm pole	No.	10	\$1,621.79	\$16,217.91
701.02	Concrete base for twin outreach arm pole	No.	35	\$1,833.06	\$64,157.07
701.03	Galvanised steel light pole complete with single outreach arm	No.	10	\$3,766.78	\$37,667.81
701.04	Galvanised steel light pole complete with twin outreach arms	No.	35	\$4,375.92	\$153,157.07
701.05	Roadway lighting luminaire fixed to lighting pole outreach arm	No.	80	\$1,871.86	\$149,749.13
<u>CONDUITS, CABLING AND PITS</u>					
<u>Conduits</u>					
701.06	80mm Diameter heavy duty PVC conduit in trench	m	1,936	\$31.18	\$60,359.72
<u>Cabling</u>					
701.07	? Core ?mm diameter cabling to lighting poles	m	2,386	\$17.29	\$41,253.43
701.08	Connection to consumer mains	Item	1	\$11,650.80	\$11,650.80
<u>Pits</u>					
701.09	Cable pit type ?	No.	19	\$605.84	\$11,729.09
712 - TRAFFIC SIGNALS					
712.01	Allowance for traffic signals - Stock Road / Beeliar Drive	Item	1	\$372,825.60	\$372,825.60
To Summary					<u>\$918,767.64</u>

MAIN ROADS

Western Australia

Roadworks

Item	Description	Unit	Qty	Rate	Amount
<u>SERIES 900 - MISCELLANEOUS</u>					
901 - CONCRETE - GENERAL WORKS					
901.01	100mm Thick concrete medians etc.	m²	5,750	\$123.11	\$707,883.19
To Summary					<u>\$707,883.19</u>
					\$9,452,850.33

MAIN ROADS

Western Australia

Provisional Sums

Item	Description	Unit	Qty	Rate	Amount
<u>PROVISIONAL SUMS</u>					
SERVICES					
PS.01	Allow the Provisional Sum of \$95,000.00 (Ninty Five Thousand Dollars) for the relocation of 800m of existing phone line	P.S.	1	\$115,915.20	\$115,915.20
PS.02	Allow the Provisional Sum of \$90,000.00 (Ninty Thousand Dollars) for the relocation of 800m of existing water main	P.S.	1	\$108,610.93	\$108,610.93
PS.03	Allow the Provisional Sum of \$215,000.00 (Two Hundred and Fifteen Thousand Dollars) for the relocation of 200m of existing 600mm dia presured sewer main	P.S.	1	\$293,979.96	\$293,979.96
PS.04	Allow the Provisional Sum of \$365,000.00 (Three Hundred and Sixty Five Thousand Dollars) for the relocation of 200m of existing 900mm dia presured sewer main	P.S.	1	\$494,974.64	\$494,974.64
PS.05	Allow the Provisional Sum of \$50,000.00 (Fifty Thousand Dollars) for the removal of existing power poles on north side of Beeliar Drive	P.S.	1	\$60,125.98	\$60,125.98
PS.06	Allow the Provisional Sum of \$50,000.00 (Fifty Thousand Dollars) for the possible upgrade of lighting at Stock Road	P.S.	1	\$61,424.19	\$61,424.19
PS.07	Allow the Provisional Sum of \$35,000.00 (Thirty Five Thousand Dollars) for ATCO engineer to supervise works within vacinity of gas lime	P.S.	1	\$37,500.00	\$37,500.00
PS.08	Allow the Provisional Sum of \$45,000.00 (Forty Five Thousand Dollars) for the relocation of 4 bus stops	P.S.	1	\$60,000.00	\$60,000.00
PS.09	Allow the Provisional Sum of \$45,000.00 (Forty Five Thousand Dollars) for the possibility of 2 new bus stops around Hamilton road	P.S.	1	\$60,000.00	\$60,000.00
To Summary					<u>\$1,292,530.89</u>

MAIN ROADS

Western Australia

Bridge

Item	Description	Unit	Qty	Rate	Amount
SERIES 800 - BRIDGES AND MAJOR STRUCTURES					
801 - EXCAVATION AND BACKFILL FOR STRUCTURES					
<u>STRUCTURAL EXCAVATION</u>					
<u>Abutments And Approach Slabs</u>					
801.01	Abutment footing excavation not exceeding ? m deep commencing at existing ground level	m3	300	\$104.92	\$31,475.75
<u>Piers</u>					
801.02	Pier footing excavation not exceeding ? m deep commencing at existing ground level	m3	900	\$104.92	\$94,427.24
<u>EMBANKMENT CONSTRUCTION</u>					
801.03	Preparation, levelling and trimming embankment construction to receive wingwall footing	m2	50	\$20.40	\$1,020.18
812 - BORED PILES					
<u>GENERAL</u>					
812.01	Mobilisation and demobilisation of piling plant	Item	1	\$83,220.00	\$83,220.00
<u>ABUTMENTS AND APPROACH SLABS</u>					
812.02	Supply 600 diameter steel pile casings and deliver to site including unloading, storing and fabricating complete (In 28 No. piles)	m	560.00	\$721.90	\$404,263.50
812.03	Extra over previous item for the additional cost of providing and installing pile shoe to the base of all piles	No	28	\$346.75	\$9,709.00
812.04	Preparation, handling & pitching of 600 diameter steel pile casings	No	28		INCL
812.05	Install 600 diameter steel pile casings	m	560	\$86.39	\$48,376.61
812.06	Excavate within pile casings and remove to spoil, including all necessary dewatering and cleaning out prior to pouring of concrete complete	m3	159	\$859.05	\$136,589.32
812.07	Excavate below pile casings to form rock socket and remove to spoil, including all necessary dewatering and cleaning out prior to pouring of concrete complete	m3	40	\$859.05	\$34,362.09
812.08	Bars in abutment piles	t	29.85	\$4,104.19	\$122,510.03
812.09	Concrete class ?? In-fill to 600 Diameter pile casings	m3	159	\$487.78	\$77,557.05
812.10	Concrete class ?? in rock socket below steel pile casing poured against ground	m3	40	\$487.78	\$19,511.21
812.11	Cutting off top of 600 diameter pile and preparing head for bonding into structure	No.	28		INCL

MAIN ROADS

Western Australia

Bridge

Item	Description	Unit	Qty	Rate	Amount
812.12	Pile load testing	No	2	\$11,650.80	\$23,301.60
	<u>ABUTMENTS AND APPROACH SLABS</u>				
812.13	Supply 600 diameter steel pile casings and deliver to site including unloading, storing and fabricating complete (In 70 No. piles)	m	1,400.00	\$721.90	\$1,010,658.74
812.14	Extra over previous item for the additional cost of providing and installing pile shoe to the base of all piles	No	70	\$346.75	\$24,272.50
812.15	Preparation, handling & pitching of 600 diameter steel pile casings	No	70		INCL
812.16	Install 600 diameter steel pile casings	m	1,400	\$86.39	\$120,941.52
812.17	Excavate within pile casings and remove to spoil, including all necessary dewatering and cleaning out prior to pouring of concrete complete	m3	396	\$859.05	\$340,184.72
812.18	Excavate below pile casings to form rock socket and remove to spoil, including all necessary dewatering and cleaning out prior to pouring of concrete complete	m3	99	\$859.05	\$85,046.18
812.19	Bars in abutment piles	t	74.25	\$4,104.19	\$304,735.99
812.20	Concrete class ?? In-fill to 600 Diameter pile casings	m3	396	\$487.78	\$193,160.94
812.21	Concrete class ?? in rock socket below steel pile casing poured against ground	m3	99	\$487.78	\$48,290.24
812.22	Cutting off top of 600 diameter pile and preparing head for bonding into structure	No.	70		INCL
812.23	Pile load testing	No	5	\$11,650.80	\$58,254.00
	819 - FALSEWORK				
819.01	Provision and erection of falsework	Item	1	\$69,350.00	\$69,350.00
819.02	Maintenance of falsework	Item	1		incl
819.03	Removal of falsework	Item	1		incl
	820 - CONCRETE FOR STRUCTURES				
	<u>ABUTMENTS AND APPROACH SLABS</u>				
	<u>Plain Insitu Concrete Class ?</u>				
820.01	50 Blinding layer under abutment footing (In ? m2)	m3	5	\$1,125.47	\$5,627.34
820.02	50 Blinding layer under abutment capbeam (In 38 m2)	m3	2	\$1,125.47	\$2,250.93
820.03	50 Blinding layer under wingwall (In 60 m2)	m3	3	\$1,125.47	\$3,376.40

MAIN ROADS

Western Australia

Bridge

Item	Description	Unit	Qty	Rate	Amount
820.04	50 Blinding layer under approach slab (In 192 m2)	m3	10	\$1,125.47	\$11,254.67
	<u>Reinforced Insitu Concrete Class ?</u>				
820.05	Abutment footing	m3	100	\$1,243.53	\$124,352.87
820.06	Abutment column	m3	11	\$1,243.53	\$13,678.82
820.07	Abutment capbeam	m3	23	\$1,243.53	\$28,601.16
820.08	Wingwall	m3	33	\$1,243.53	\$41,036.45
820.09	Approach slab	m3	48	\$1,243.53	\$59,689.38
820.10	Dual use path	m3	4	\$1,175.57	\$4,702.26
	<u>PIERS</u>				
	<u>Plain Insitu Concrete Class ?</u>				
820.11	50 Blinding layer under pier footing (In 300 m2)	m3	15	\$1,125.47	\$16,882.01
	<u>Reinforced Insitu Concrete Class ?</u>				
820.12	Pier footing	m3	450	\$1,243.53	\$559,587.92
820.13	Pier column	m3	47	\$1,243.53	\$58,445.85
	<u>DECK</u>				
	<u>Reinforced Insitu Concrete Class ?</u>				
820.14	Deck slab, diaphragms and beams	m3	530	\$1,243.53	\$659,070.22
820.15	Dual use path	m3	45	\$1,175.57	\$52,900.46
	821 - FORMWORK				
	<u>ABUTMENTS AND APPROACH SLABS</u>				
	<u>Formwork Class ?</u>				
821.01	Sides of abutment footing	m2	90	\$335.76	\$30,218.85
821.02	Sides of abutment column, curved on plan	m2	57	\$335.76	\$19,138.60
821.03	Sides of abutment capbeam	m2	49	\$335.76	\$16,452.48
821.04	Sides of wingwall	m2	124	\$335.76	\$41,634.86
821.05	Sides of approach slab	m2	25	\$335.76	\$8,394.12
	<u>PIERS</u>				
	<u>Formwork Class ?</u>				
821.06	Sides of pier footing	m2	345	\$335.76	\$115,838.91
821.07	Sides of pier column, curved on plan	m2	248	\$335.76	\$83,269.71
	<u>DECK</u>				
	<u>Formwork Class ?</u>				
821.08	Sides of deck slab and upstand	m2	104	\$335.76	\$34,919.56
821.09	Sides and soffit of diaphragm	m2	181	\$335.76	\$60,773.46

MAIN ROADS

Western Australia

Bridge

Item	Description	Unit	Qty	Rate	Amount
821.10	Sides of kerb/edge beam	m2	48	\$335.76	\$16,116.72
821.11	Permanent Steel Formwork ? Bondek to soffit of deck slab	m2	612	\$359.07	\$219,748.73
822 - STEEL REINFORCEMENT					
<u>ABUTMENTS AND APPROACH SLABS</u>					
<u>Reinforcing Bars</u>					
822.01	Bars in abutment footing	t	15.00	\$4,237.87	\$63,568.06
822.02	Bars in abutment column	t	1.65	\$4,237.87	\$6,992.49
822.03	Bars in abutment capbeam	t	4.60	\$4,237.87	\$19,494.20
822.04	Bars in wingwall	t	4.95	\$4,237.87	\$20,977.46
822.05	Bars in approach slab	t	7.20	\$4,237.87	\$30,512.67
<u>PIERS</u>					
<u>Reinforcing Bars</u>					
822.06	Bars in pier footing	t	67.50	\$4,237.87	\$286,056.27
822.07	Bars in pier column	t	7.05	\$4,237.87	\$29,876.99
<u>DECK</u>					
<u>Reinforcing Bars</u>					
822.08	Bars in deck slab, diaphragms and beams	t	106.00	\$4,237.87	\$449,214.29
<u>Reinforcing Fabric</u>					
822.09	? Fabric in dual use path	m2	300	\$20.97	\$6,291.43
828 - PRECAST CONCRETE MEMBERS					
<u>Precast Prestressed Concrete "Tee Roff" Beams</u>					
828.01	20m Long "Tee Roff" beam	No.	36	\$189,731.61	\$6,830,338.09
<u>Precast Concrete Parapet Panels</u>					
829.01	Parapet panel type ?, ? long	m	260	\$1,387.00	\$360,620.00
603 - SAFETY BARRIER SYSTEMS FOR STRUCTURES					
<u>BARRIER</u>					
603.01	3 rail RHS traffic barrier system for structure	m	310	\$2,228.08	\$690,705.62
833 - BALUSTRADES AND HANDRAILS					
<u>BALUSTRADES</u>					
833.01	Galvanised and painted balustrade (complete system)	m	130	\$820.22	\$106,628.12
860 - BRIDGE BEARINGS					
<u>BRIDGE BEARINGS</u>					

MAIN ROADS

Western Australia

Bridge

Item	Description	Unit	Qty	Rate	Amount
860.01	? Diameter x ? elastomeric laminated rubber bearing including galvanised ? O.D. x ? CHS socket cast into concrete, ? diameter galvanised dowel ? long, dry pack mortars, forming horizontal recess, etc.	No.	72	\$5,229.63	\$376,533.22
	<u>APPROACH SLAB BEARINGS</u>				
860.02	Approach slab bearing comprising ? x ? x ? polyethylene sheet (HDPE), ? x ? x ? rubber bearing pad, galvanised dowel cap cast into approach slab and ? diameter galvanised dowel ? long cast into deck slab all as Drawing ?	m	39	\$6,564.60	\$256,019.46
	870 - COMPRESSION JOINT SEAL				
870.01	? Compression seal including galvanised expansion joint edging with anchor straps cast into concrete and galvanised cover plates all as Drawing ? (In ? No. expansion joints)	m	39	\$1,728.85	\$67,425.30
	875 - WATERPROOF MEMBRANE				
	<u>ABUTMENTS AND APPROACH SLABS</u>				
875.01	Waterproof membrane to approach slabs	m2	192	\$114.33	\$21,951.44
	<u>DECK</u>				
875.02	Waterproof membrane to deck slab	m2	2,298	\$114.33	\$262,731.28
	908 - ANTI-GRAFFITI - BRIDGES/MAJOR STRUCTURES				
	<u>ABUTMENTS AND APPROACH SLABS</u>				
908.01	Anti-graffiti coating to exposed surfaces of abutment wall and wingwalls	m2	56	\$40.56	\$2,271.13
	407 - KERBING				
407.01	? x ? Overall precast concrete kerb laid on deck slab including mortar bed and all necessary insitu infill	m	500	\$41.61	\$20,805.00
	MISCELLANEOUS				
M.01	Allowance for miscellaneous expansion joints and conduits	Item	1	\$34,675.00	\$34,675.00
	To Summary				<u>\$15,572,868.65</u>

SCHEDULE OF PRICES

FOR

BEEILIAR DRIVE EXTENSION

ITEM	DESCRIPTION	UNIT		QUANTITY	RATE	Current Rates
	GENERAL CONDITIONS OF CONTRACT					
GCC.01	Insurances in accordance with the General Conditions of Contract	Item		1	\$ 301,785.95	\$301,785.95
GCC.02	Contractor's superintendence during the execution of the Works	Item		1	\$ 2,078,002.16	\$2,078,002.16
	Construction Manager	weekly	36.50	7,663	\$ 279,695.85	
	Project Engineer	weekly	146.00	5,730	\$ 836,558.10	
	Supervisor	weekly	146.00	6,252	\$ 912,748.20	
	As Con Drawings	Item	1	50,000	\$ 50,000.00	
GCC.03	All charges, costs and obligations relating to the General Conditions of Contract not provided for elsewhere	Item		1	\$ 83,370.00	\$83,370.00
	Mobilisation of Personnel	No	60	324	\$ 19,467.00	
	Mobilisation of Plant	No	20	1,158	\$ 23,163.00	
	De-Mobilisation of Personnel	No	60	324	\$ 19,467.00	
	De-Mobilisation of Plant	No	20	1,064	\$ 21,273.00	
	SPECIAL CONDITIONS OF CONTRACT					
GCC.01	All charges, costs and obligations relating to the Special Conditions of Contract not provided for elsewhere	Item		1	\$ 88,840.00	\$88,840.00
	Testing		300	290	\$ 86,940.00	
	Aboriginal heritage		1	0	\$ -	
	SERIES 100 - GENERAL REQUIREMENTS					
	DESCRIPTION OF WORKS					
101.02	Contractors programs	Item		1	\$ 83,386.72	\$83,386.72
	Planner		10.95	5,789	\$ 63,386.72	
101.03	Project works sign	No.		2	\$ 3,031.88	\$6,063.75
	102 SURVEY INFORMATION					
102.01	Survey information, control and setting out of the works	Item		1	\$380,279.81	\$380,279.81
	103 SITE FACILITIES					
	Contractors Site Facilities					
103.01	Provision of Contractor's site facilities	Item		1	\$ 77,808.20	\$77,808.20
	Provision of Site Offices & Crib Rooms	No	8	1,064	\$ 8,509.20	
	Laydown Area	m2	1000	58	\$ 57,750.00	
	Site Fencing and Hoarding	m	500	23	\$ 11,550.00	
					\$ -	
103.02	Maintenance of Contractor's site facilities	Item		1	\$ 122,876.00	\$122,876.00
	Cleaning Offices - Peggy	weekly	73.00	1,621	\$ 118,347.60	
	Accommodation - Average 30men for Duration	nightly	0	130	\$ -	
	Remedials to cabins prior to handover	Item	8	579	\$ 4,628.40	
103.03	Removal of Contractor's site facilities	Item		1	\$ 37,808.20	\$37,808.20
	Removal of Site Offices & Crib Rooms	No	8	1,064	\$ 8,509.20	
	Remediation of Laydown area	m2	1000	29	\$ 29,400.00	
	Superintendent's Site Facilities					
103.06	Provision of the Superintendent site facilities	Item		1	\$ 2,633.86	\$2,633.86
	Provision of Site Offices & Crib Rooms	No	1	1,064	\$ 1,063.65	
	Handstanding to Front of Office	m2	50	29	\$ 1,470.00	
103.06	Maintenance of the Superintendent site facilities	Item				INCL
103.07	Removal of the Superintendent site facilities	Item		1	\$ 3,687.30	\$3,687.30
	Removal of Site Offices & Crib Rooms	No	2	1,064	\$ 2,127.30	
	Remediation of Laydown area	m2	50	29	\$ 1,470.00	
	Superintendent's Living Facilities					
103.08	Provision of the Superintendent living facilities	Item				\$0.00
103.09	Maintenance of the Superintendent living facilities	Item				\$0.00
103.10	Removal of the Superintendent living facilities	Item				\$0.00
103.11	Superintendent's meals	Miday				
103.12	Turbo diesel 4x4 utility vehicle	No		0	\$ 84,295.61	\$0.00
	104 ENTRY TO LAND					
104.01	Entry to land	Item				\$0.00

	106 UTILITIES AND SERVICES					
106.01	Liaison, programming, location and protection of utilities and services	Item		1	\$ 28,940.63	\$28,940.63
106.02	Relocation of utilities and services	Item		1	\$ -	\$0.00
	SERIES 200 - MANAGEMENT REQUIREMENTS					
	202 - TRAFFIC					
202.01	Traffic management	Item		1	\$ 2,893.80	\$2,893.80
	Preparation of Traffic Management Plan	Item	1	2,894	\$ 2,893.80	
202.02	Traffic control devices	Item		1	\$ 874,728.08	\$874,728.08
	2 Devices/ gang (Assume 4 average for project duration)	weekly	91.25	7,254	\$ 661,968.56	
	Cones/barriers	No	1875	2	\$ 3,937.50	
	signage	No	50	176	\$ 8,820.00	
202.03	Traffic controllers	Item		1	\$ 1,340,438.04	\$1,340,438.04
	Traffic Control Crews x 5 Man	weekly	91.25	13,561	\$ 1,237,418.44	
	Weekend Traffic Management Checks	weekly	73.00	1,411	\$ 103,017.60	
202.04	Construction, maintenance and removal of sidetracks, temporary driving surfaces and temporary pedestrian access	Item		0	\$ 400,000.00	\$0.00
202.05	Maintenance of existing roads	Item		0	\$ 50,000.00	\$0.00
	203 - OCCUPATIONAL SAFETY AND HEALTH					
203.01	Occupational safety and health including safety and health plans and safety and health audits	Item		1	\$ 92,554.88	\$92,554.88
	204 - ENVIRONMENT					
204.01	Construction environmental management plan	Item		1	\$ 11,576.25	\$11,576.25
204.02	Pre-Construction property inspections	Item		1	\$ 57,881.25	\$57,881.25
1.1	CONTRACTOR'S PRELIMS				Total Carried to Summary	\$5,454,881.83

Water Supply Costs

	Water Usage	Kl		73000.0	\$ 3.31	\$241,447.50
	Dust Control - Cart Hire	weekly		73.0	\$ 7,770.00	\$567,210.00

Munster Development Contribution Plan 6 (DCP 6) Report

BEELIAR DRIVE EXTENSION

Clarifications, Assumptions and Exclusions

Item No	Description
1	Bulk Earthwork rate is based on approx 22,500m ³ of cut to fill and 2,275m ³ cut spoil. Quantities based on average depths of cut and fill taken from Plan and Long section provided and average road width of 20.1m
2	Drainage Rates based on information on drawings provided, allowed 6 No drainage basins, 1800m of DN300 RCP pipe, 250m of DN375 RCP pipe, 75m of DN450 RCP pipe, 1 No 7 Barrel 1.2 x 1.2 RCBC, 26 No drainage structures and 6 No Precast headwall and 1 Insitu Headwall for multi barrel culvert
3	Rates for Bridge work have been based on previous quotes received for recent MRWA project and estimate completed by MGA
4	Volume of concrete for Bridge Deck seems high at 530m ³ given that area of seal is 1200m ² this would assume that average thickness of deck is approximately 0.44m
5	We have allowed additional cost associated with cabling and conduits for Street lighting Installation
6	MGA have not verified the quantities other than high level take offs for bulk earthworks and drainage
7	Back up calculations/information of Roadworks and Bridge prices included in the Rate Build Ups tab
8	Back up calculations/information of General Items prices included in the Prelims tab
9	No allowance has been made in the estimate for forward escalation
10	The cost provided excludes the following items Removal of asbestos The value of Principal supplied items including searching for and stockpiling of embankment construction and pavement construction materials Allowances of accelerated construction periods Holding Costs and interest charges Time extension costs Legal fees Allowances for charges and costs levied by Authorities, Councils and Service Bodies Aboriginal heritage, cultural and native title issues Environmental obligations and clearances Geotechnical investigations MRWA administrative charges including corporate overheads, etc
11	The cost provided is based on the following assumptions detailed in the previous cost indication provided in August 2018 The bridge over the wetlands is a 6 x 20m span bridge with "T" Roff beams The bridge requires piled foundations comprising 600 dia. Bored piles with 20m long steel casings and a 5m rock socket Roundabouts are required at the Rockingham Road and Hamilton Road intersections Signalised Intersection required at Stock Road Non signalised T junction at Mayor Road
12	Provisional Sums Allowance for relocating 800m of phone line Allowance for relocating 800m of water main Allowance for relocating 200m of 600mm dia pressured sewer line Allowance for relocating 200m of 900mm dia pressured sewer line Assumed existing high voltage line to be retained in position to South side of Beeliar Drive Allowance for removal of existing power poles to North side of Beeliar Drive Allowance for possible lighting upgrade to Stock road. Assume as existing road pipe line will be ok and not require relocating. Allowed for Gas engineer to supervise works in the vicinity of the pipe. Allowance for relocating 4 existing bus stops Allowance for potential 2 new bus stops

Annex 4 – Capital Expenditure Plan (CEP)

DCP Reserve Balance as of 30/08/2026: \$2,304,927

Interest earned on DCP Reserve 2024/25: \$83,554.16

DCP 6 Munster


Infrastructure Item	Total Project Costs (\$)	DCP 6 Funds Expended to Date (\$)	Remaining DCP 6 Funding - 23.40% Pro-rata (\$)	Grants / Other (\$)	Municipal Funding (\$)	FY28 DCP 6 (\$)	FY29 DCP 6 (\$)	FY30 DCP 6 (\$)	FY31 DCP 6 (\$)	FY32 DCP 6 (\$)
Beeliar Drive Land	7,852,583	950,130	914,224	5,988,229				914,224		
Beeliar Drive (Mayor Rd) extension <i>Phase 1 Stock Road to Hamilton Rd - includes bridge)</i>	42,720,105		9,996,505		32,723,600			1,104,505	4,212,000	
Beeliar Drive (Mayor Rd) extension <i>Phase 2 Hamilton Rd - Cockburn Rd</i>										4,680,000
Total	50,572,688	950,130	10,910,729	5,988,229	32,723,600			2,018,729	4,212,000	4,680,000


The timeframe outlined in this plan is indicative and may be subject to change. Delivery of the remaining infrastructure is dependent on future development and subdivision approvals, the cession of the remaining land required for the infrastructure under DCA6, and receipt of DCA 6 contributions from individual landowners. As the remaining land has yet to be secured, delivery may extend beyond FY2033, which marks the end of the current DCA 6 operation period. The operation period may be extended for further periods, with or without modification, through a subsequent Scheme Amendment.

Recurring Annual Payment Obligations (not included above):

- Costs to administer cost-sharing arrangements.
- Valuations and professional fees for infrastructure cost estimates.
- Annual audit and administration costs.



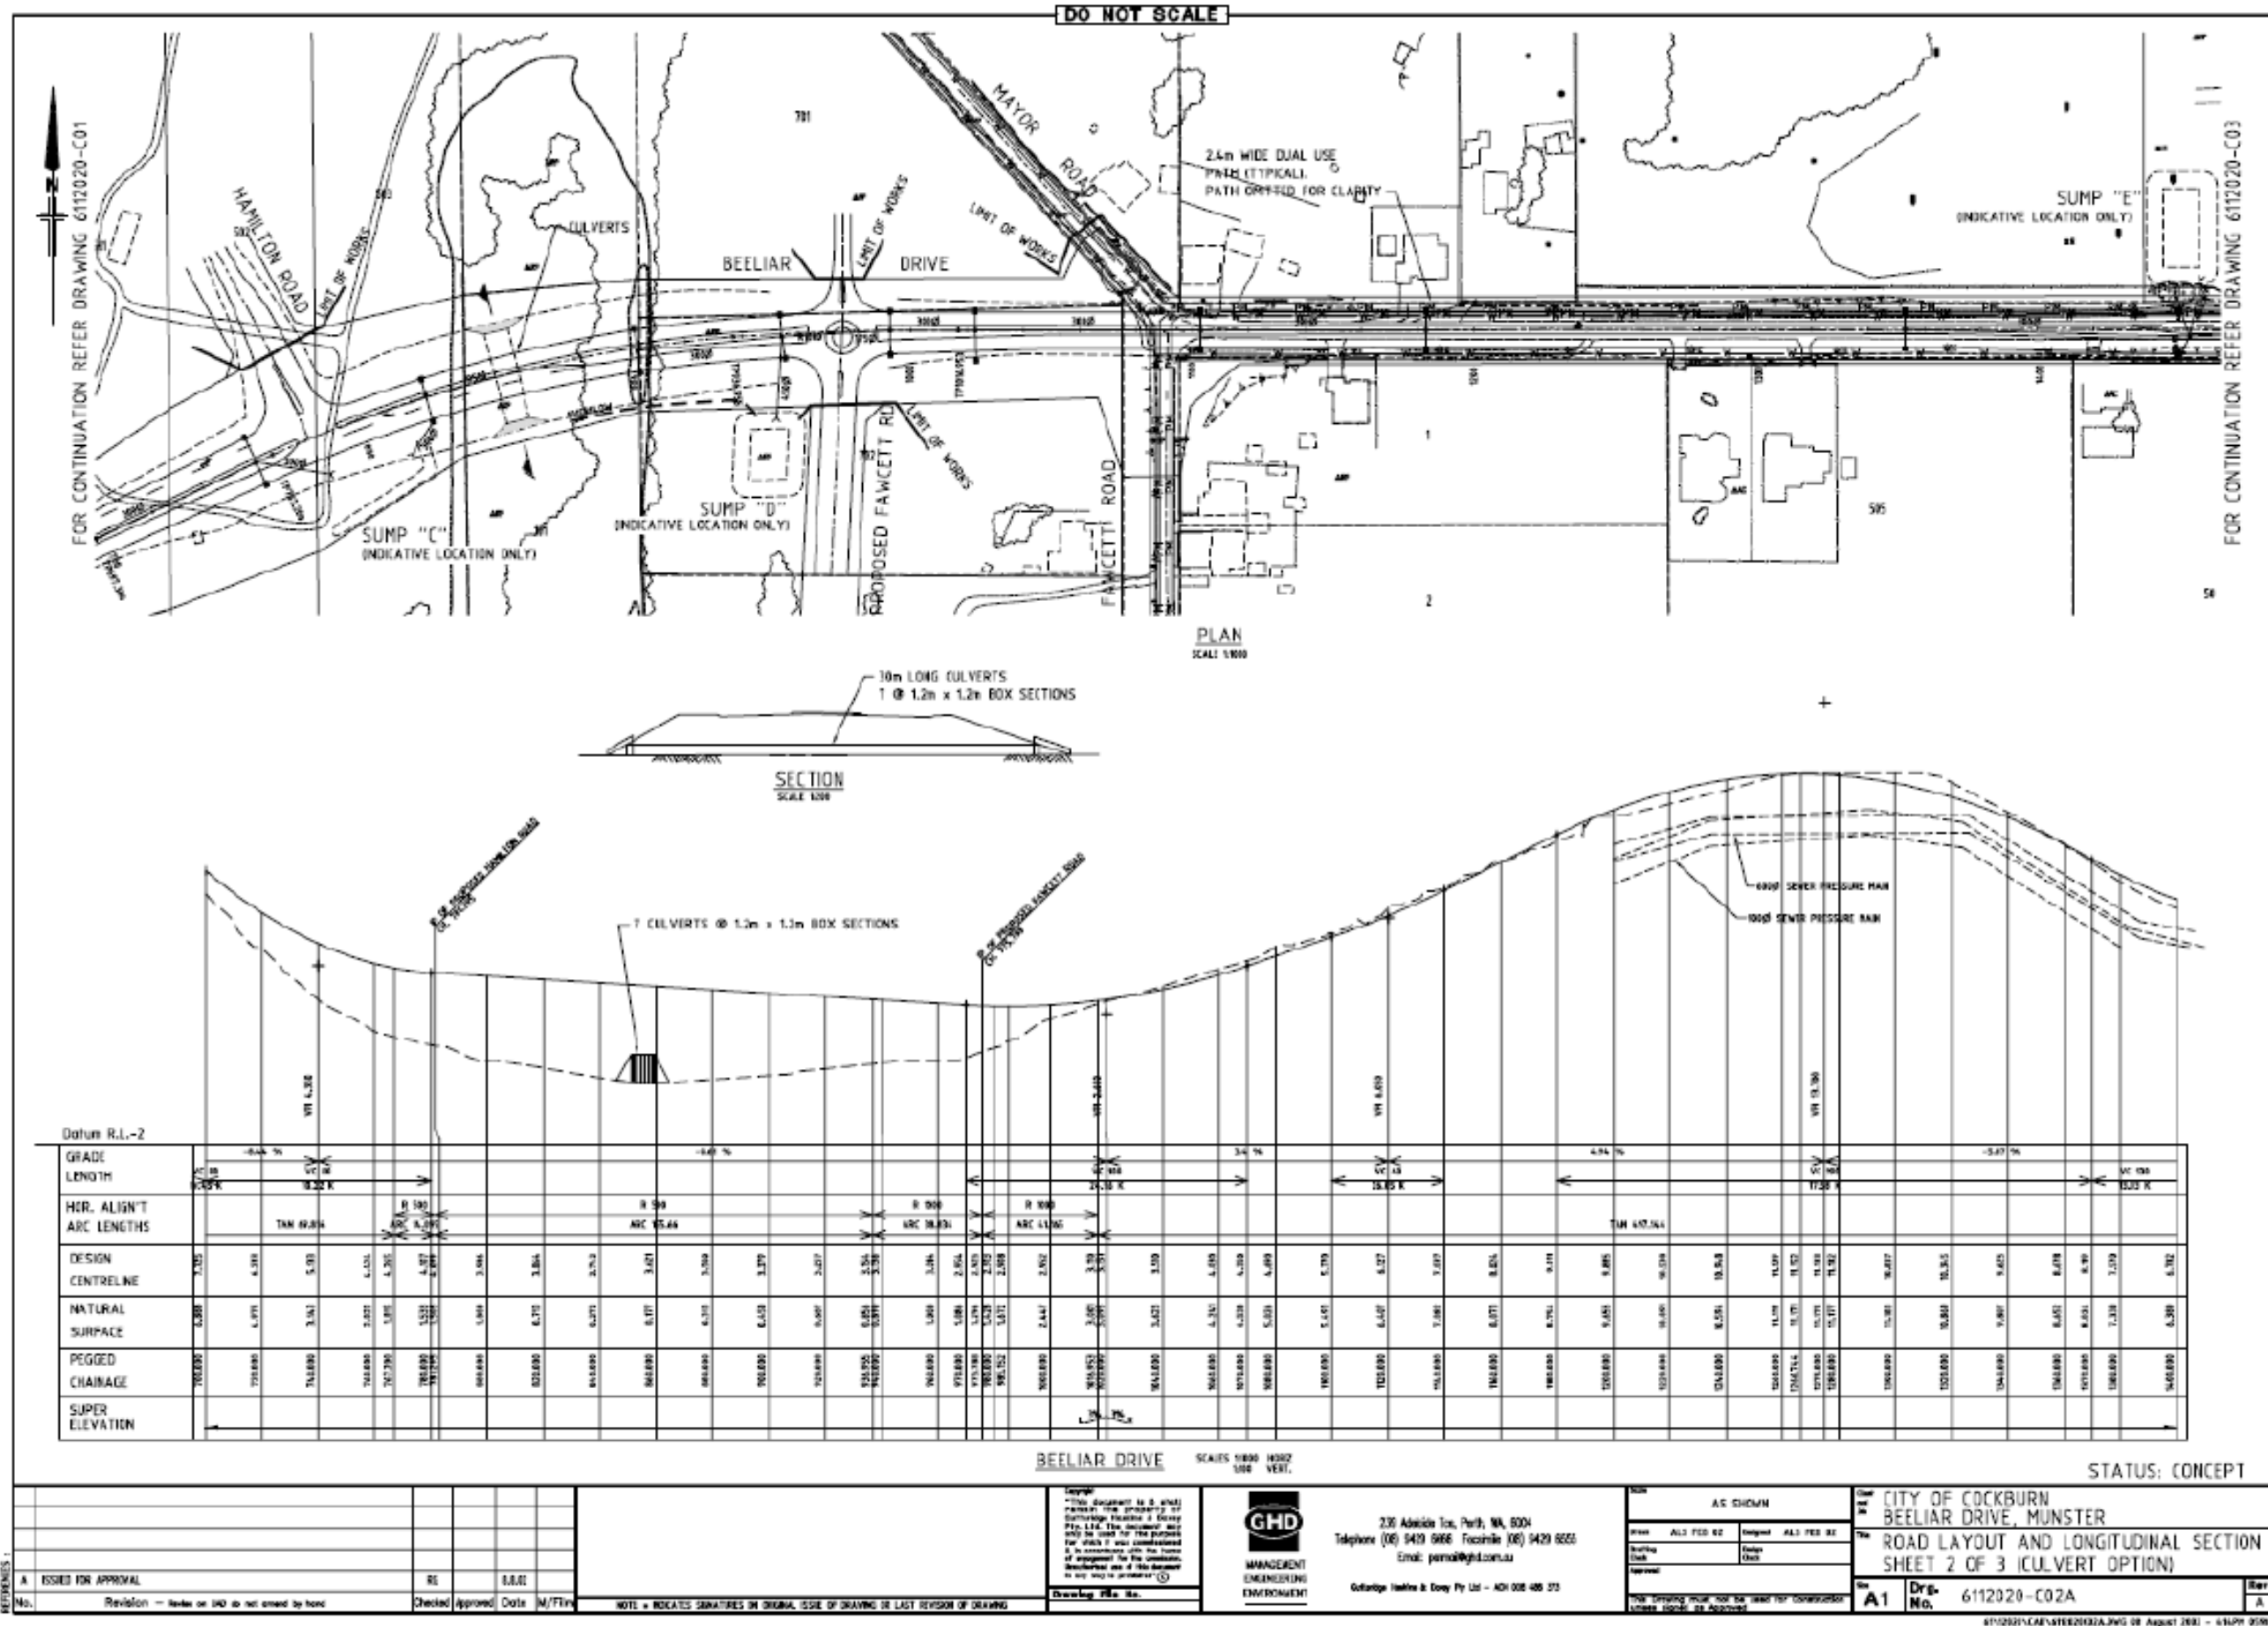

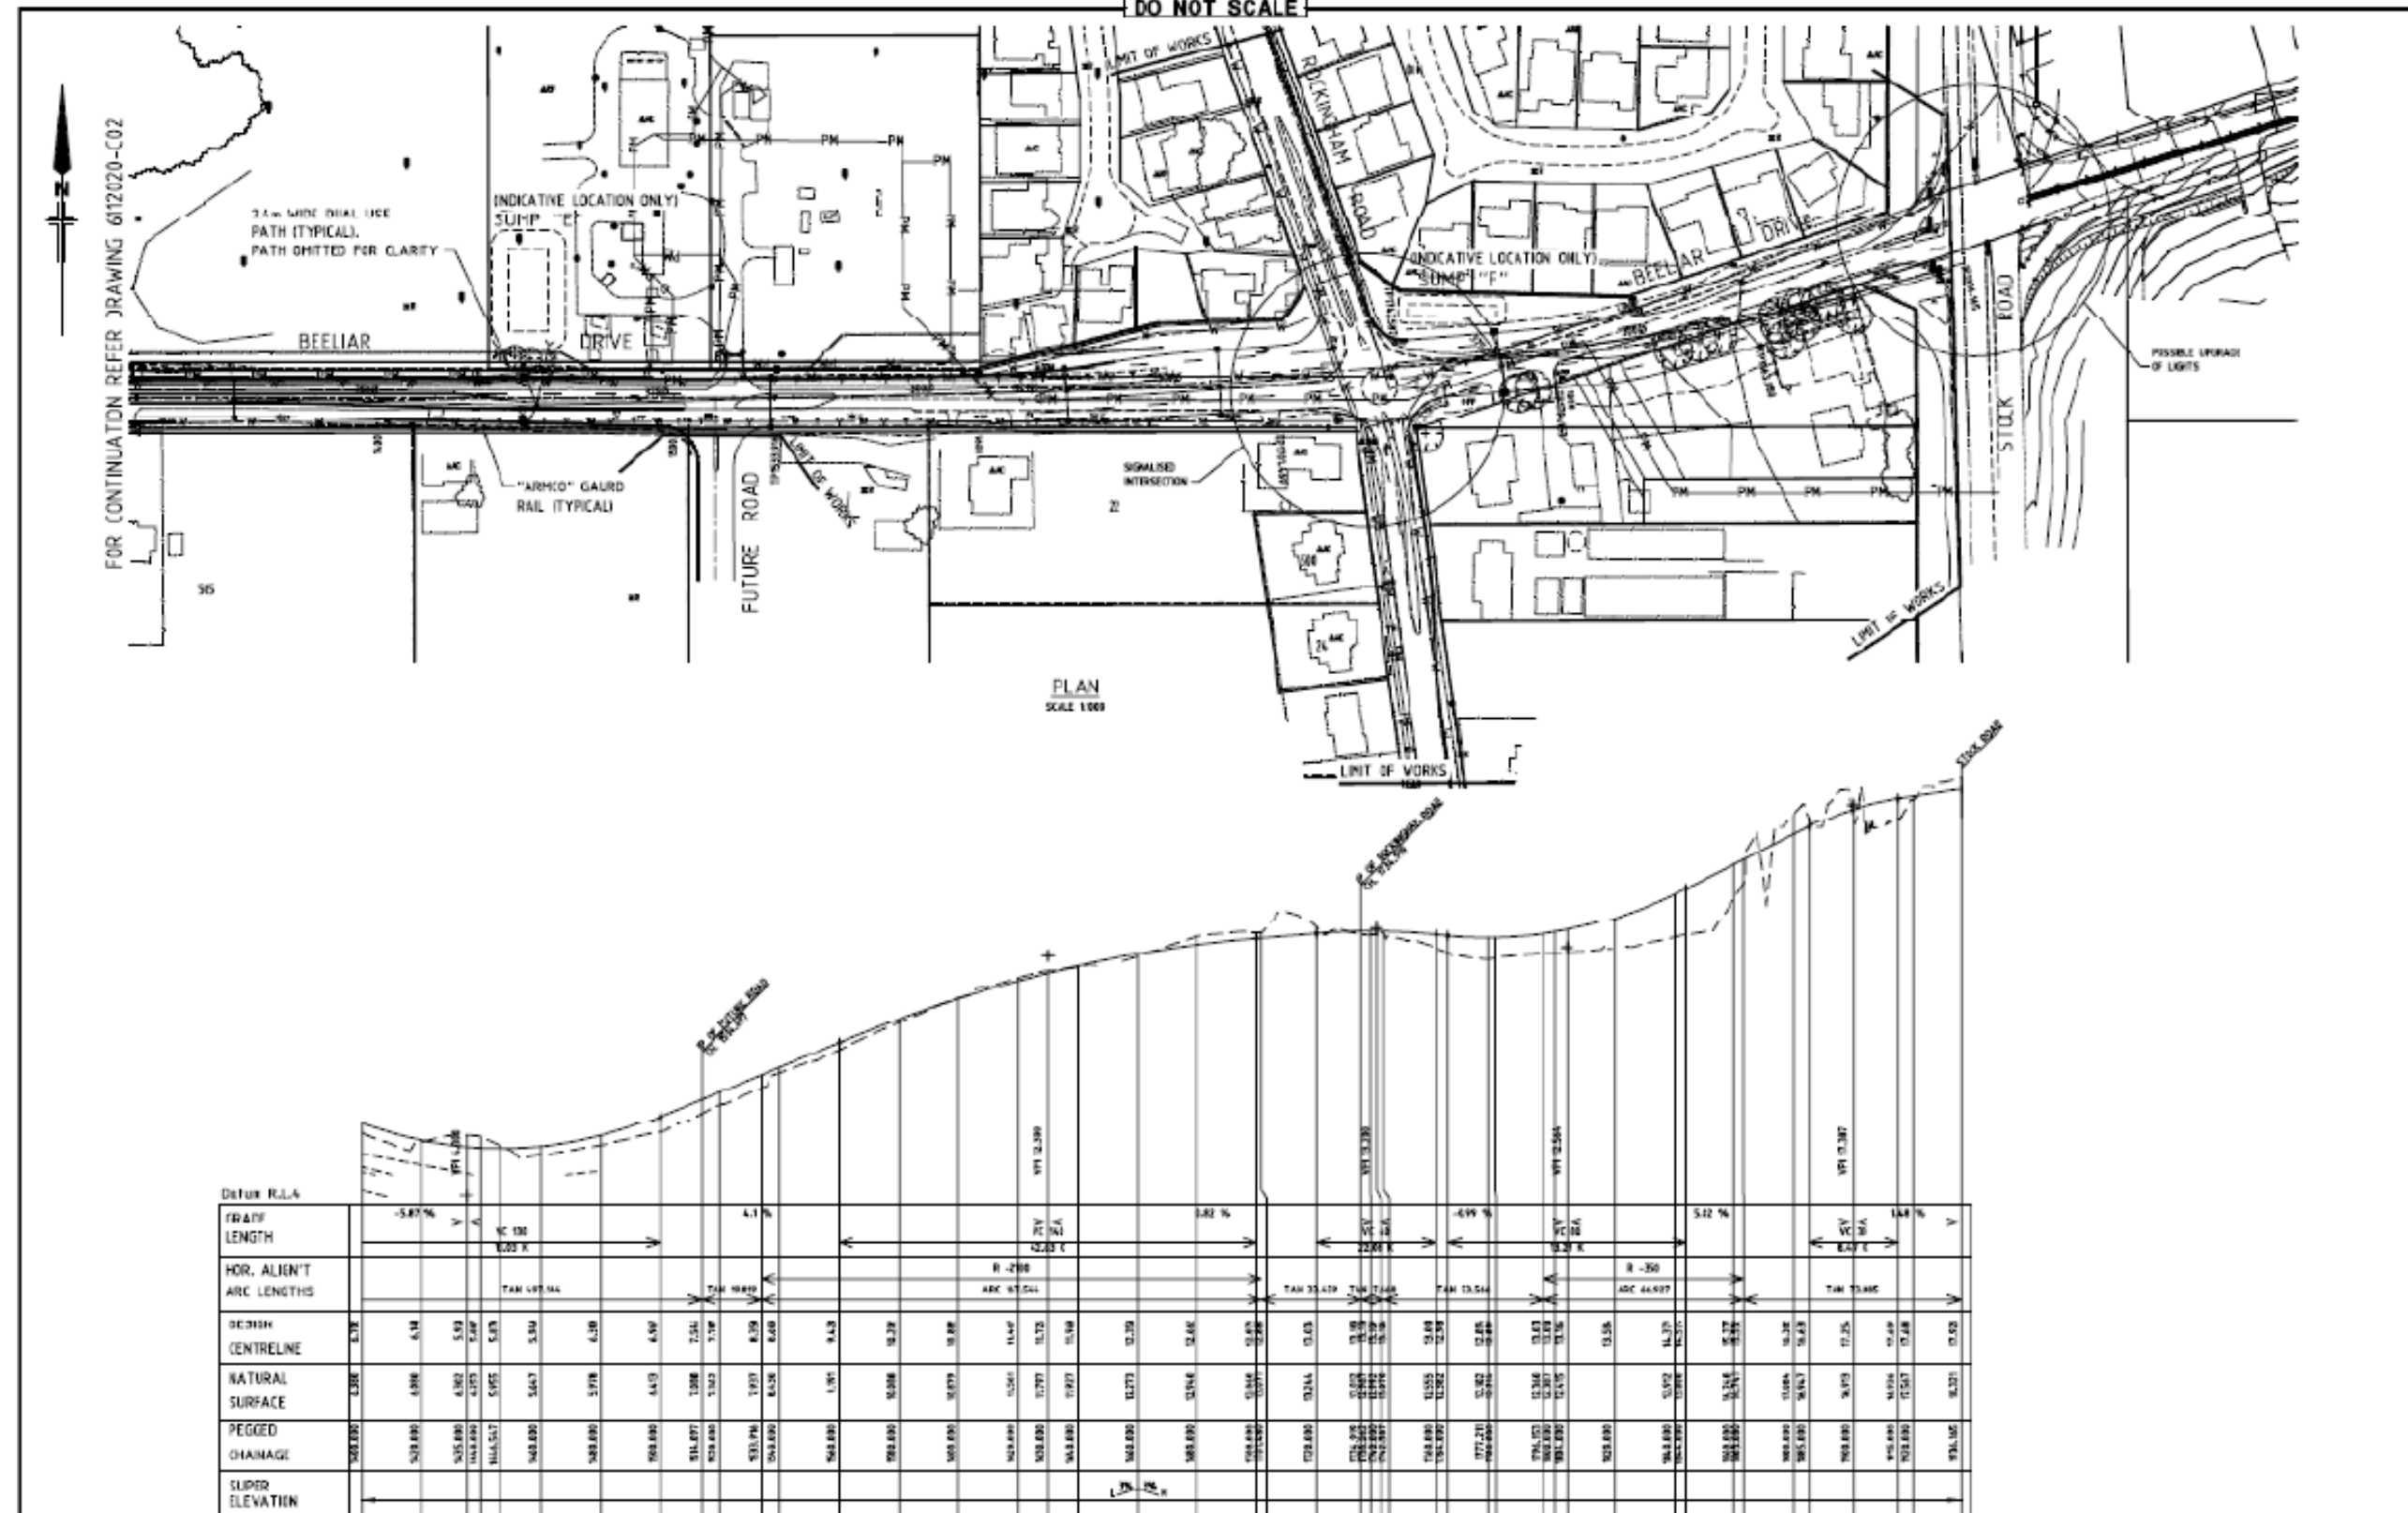

A LAYOUT & PROFILE AMENDED, JOB NO. REVISED, ISSUED FOR APPROVAL	
No.	Revision
1	1

Checked	Approved	Date	M/Flr

NOTE: INDICATES SIGNATURES ON ORIGINAL ISSUE OF DRAWING OR LAST REVISION OF DRAWING

Copyright
This document is a work of the City of Cockburn and is not to be reproduced without the written permission of the City of Cockburn. Any reproduction of this document in any way is prohibited.

GHD
MANAGEMENT
ENGINEERING
ENVIRONMENT

230 Adelaide Tce, Perth, WA, 6004
Telephone (08) 9427 9666 Facsimile (08) 9429 9000
Email: perma@ghd.com.au

Outillage Industries & Energy Pty Ltd - ABN 696 098 272


Drawn	AS FEB 02	Checked	AS FEB 02
Design		Design	
Approved		Approved	

CITY OF COCKBURN
BEELIAR DRIVE, MUNSTER
ROAD LAYOUT AND LONGITUDINAL SECTION
SHEET 3 OF 3


A1 Dwg. No. 6112020-C03

47102020-CAD/112020C03.DWG 21 March 2002 - 12:14PM 2002


DO NOT SCALE

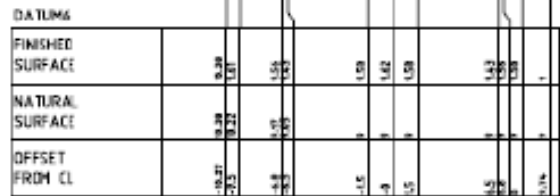


CH400

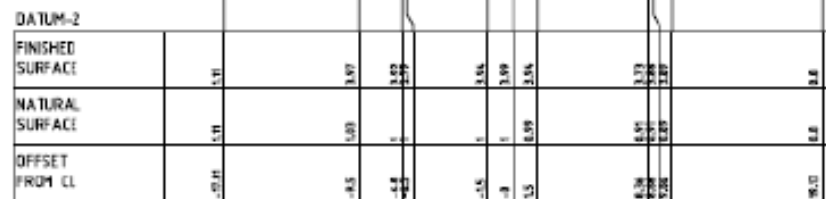


CH800

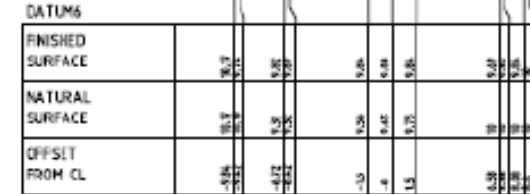


CH1200

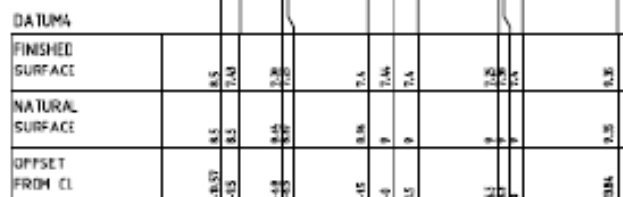

CH300

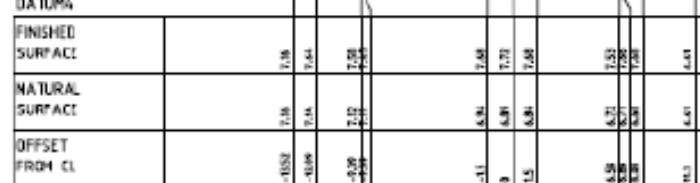


CH700

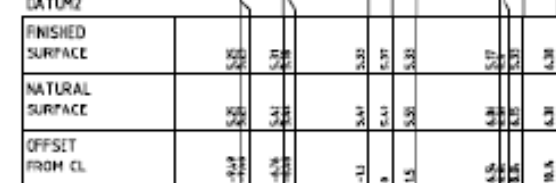


CH1100




CH200

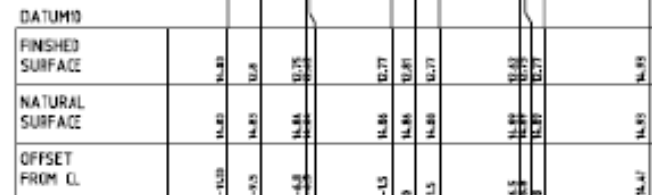

CH600

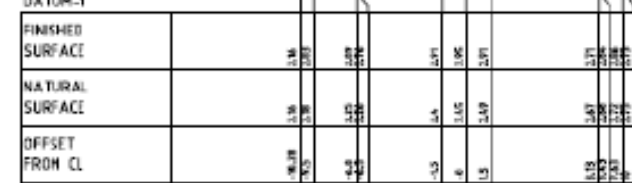


CH1000

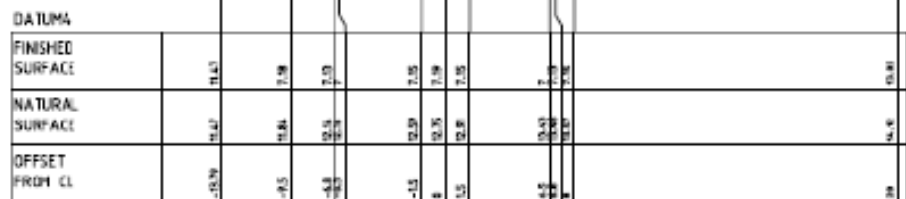

CH100



CH500

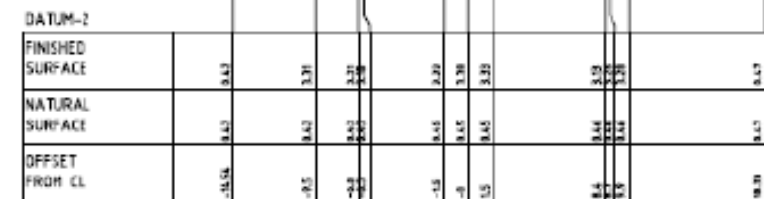

CH900

STATUS: CONCEPT

A	CROSS SECTIONS AMENDED, JOI No. REVISED, ISSUED FOR APPROVAL.									
No.	Revision — Issues set C&E do not extend beyond	Checked	Approved	Date	M/T/Yr					

NOTE: * INDICATES SIGNATURES ON ORIGINAL ISSUE OF DRAWING OR LAST REVISION OF DRAWING

"This document is & shall remain the property of Battelle, Inc. It is hereby assigned to Battelle, Inc. The document may only be used for the purposes for which it was commissioned & is in accordance with the terms of assignment for the commission. Resale, reuse of the document in any way is prohibited" ©


Drawing File No.



MANAGEMENT
ENGINEERING
ENVIRONMENT

235 Adelaide Ter, Perth, WA, 6004
Telephone (08) 6429 6666 Facsimile (08) 6420 6555
Email permat@gid.com.au

Gulfstream Holdings II, Dover Ply Ltd. — AD4 008 486 373





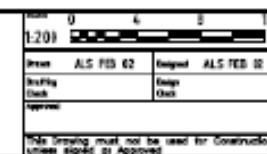


CITY OF COCKBURN
BEELIAR DRIVE, MUNSTER
ROAD CROSS-SECTIONS
SHEET 1 OF 2

Doc. No.	6112020-C04
----------	-------------

67N2028UCADN6100000000 15 March 2002 - 12:21AM 0000


DO NOT SCALE

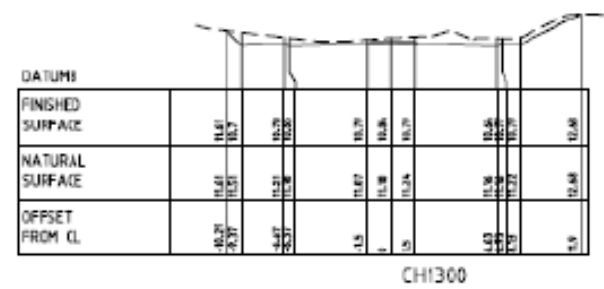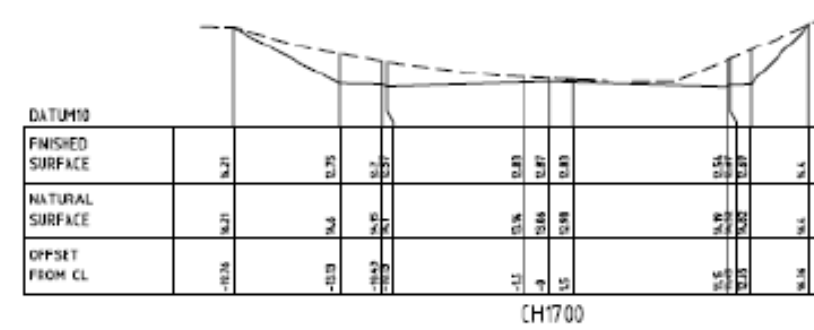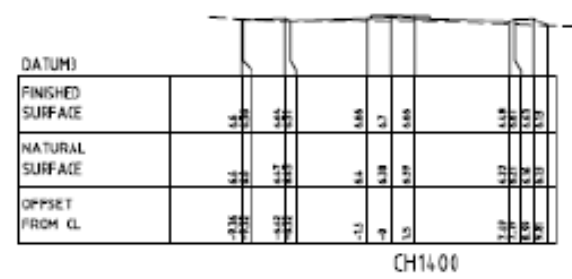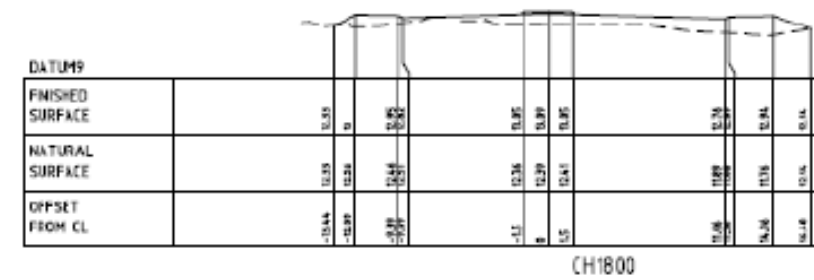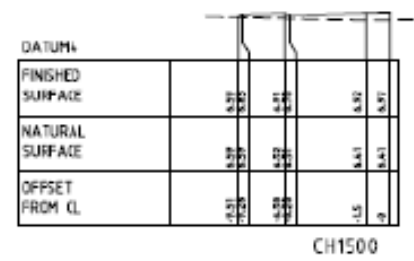

STATUS: CONCEPT

REFERENCES A CROSS-SECTIONS AMENDED, JOB NO. REVISED, ISSUED FOR APPROVAL No. Revision - Review or OK do not amend by hand Checked Approved Date M/Y/YY		NOTE: * INDICATES SIGNATURE ON ORIGINAL ISSUE OF DRAWING OR LATEST REVISION OF DRAWING Signature File No.		GHD 230 Adelaide Tce, Perth, WA, 6006 Telephone (08) 9429 9886 Facsimile (08) 9429 9825 Email: perma@ghd.com.au GHD is a subsidiary of GHD Pty Ltd - ABN 69 629 486 373		Scale 0 4 8 12 1:100 Drawn: AUST PER 62 Checked: AUST PER 92 Design: AUST PER 92 Title: ROAD CROSS-SECTIONS SHEET 2 OF 2 No. A1 Drg. No. 6112020-C05 Rev. A	
--	--	--	--	---	--	--	--

DO NOT SCALE

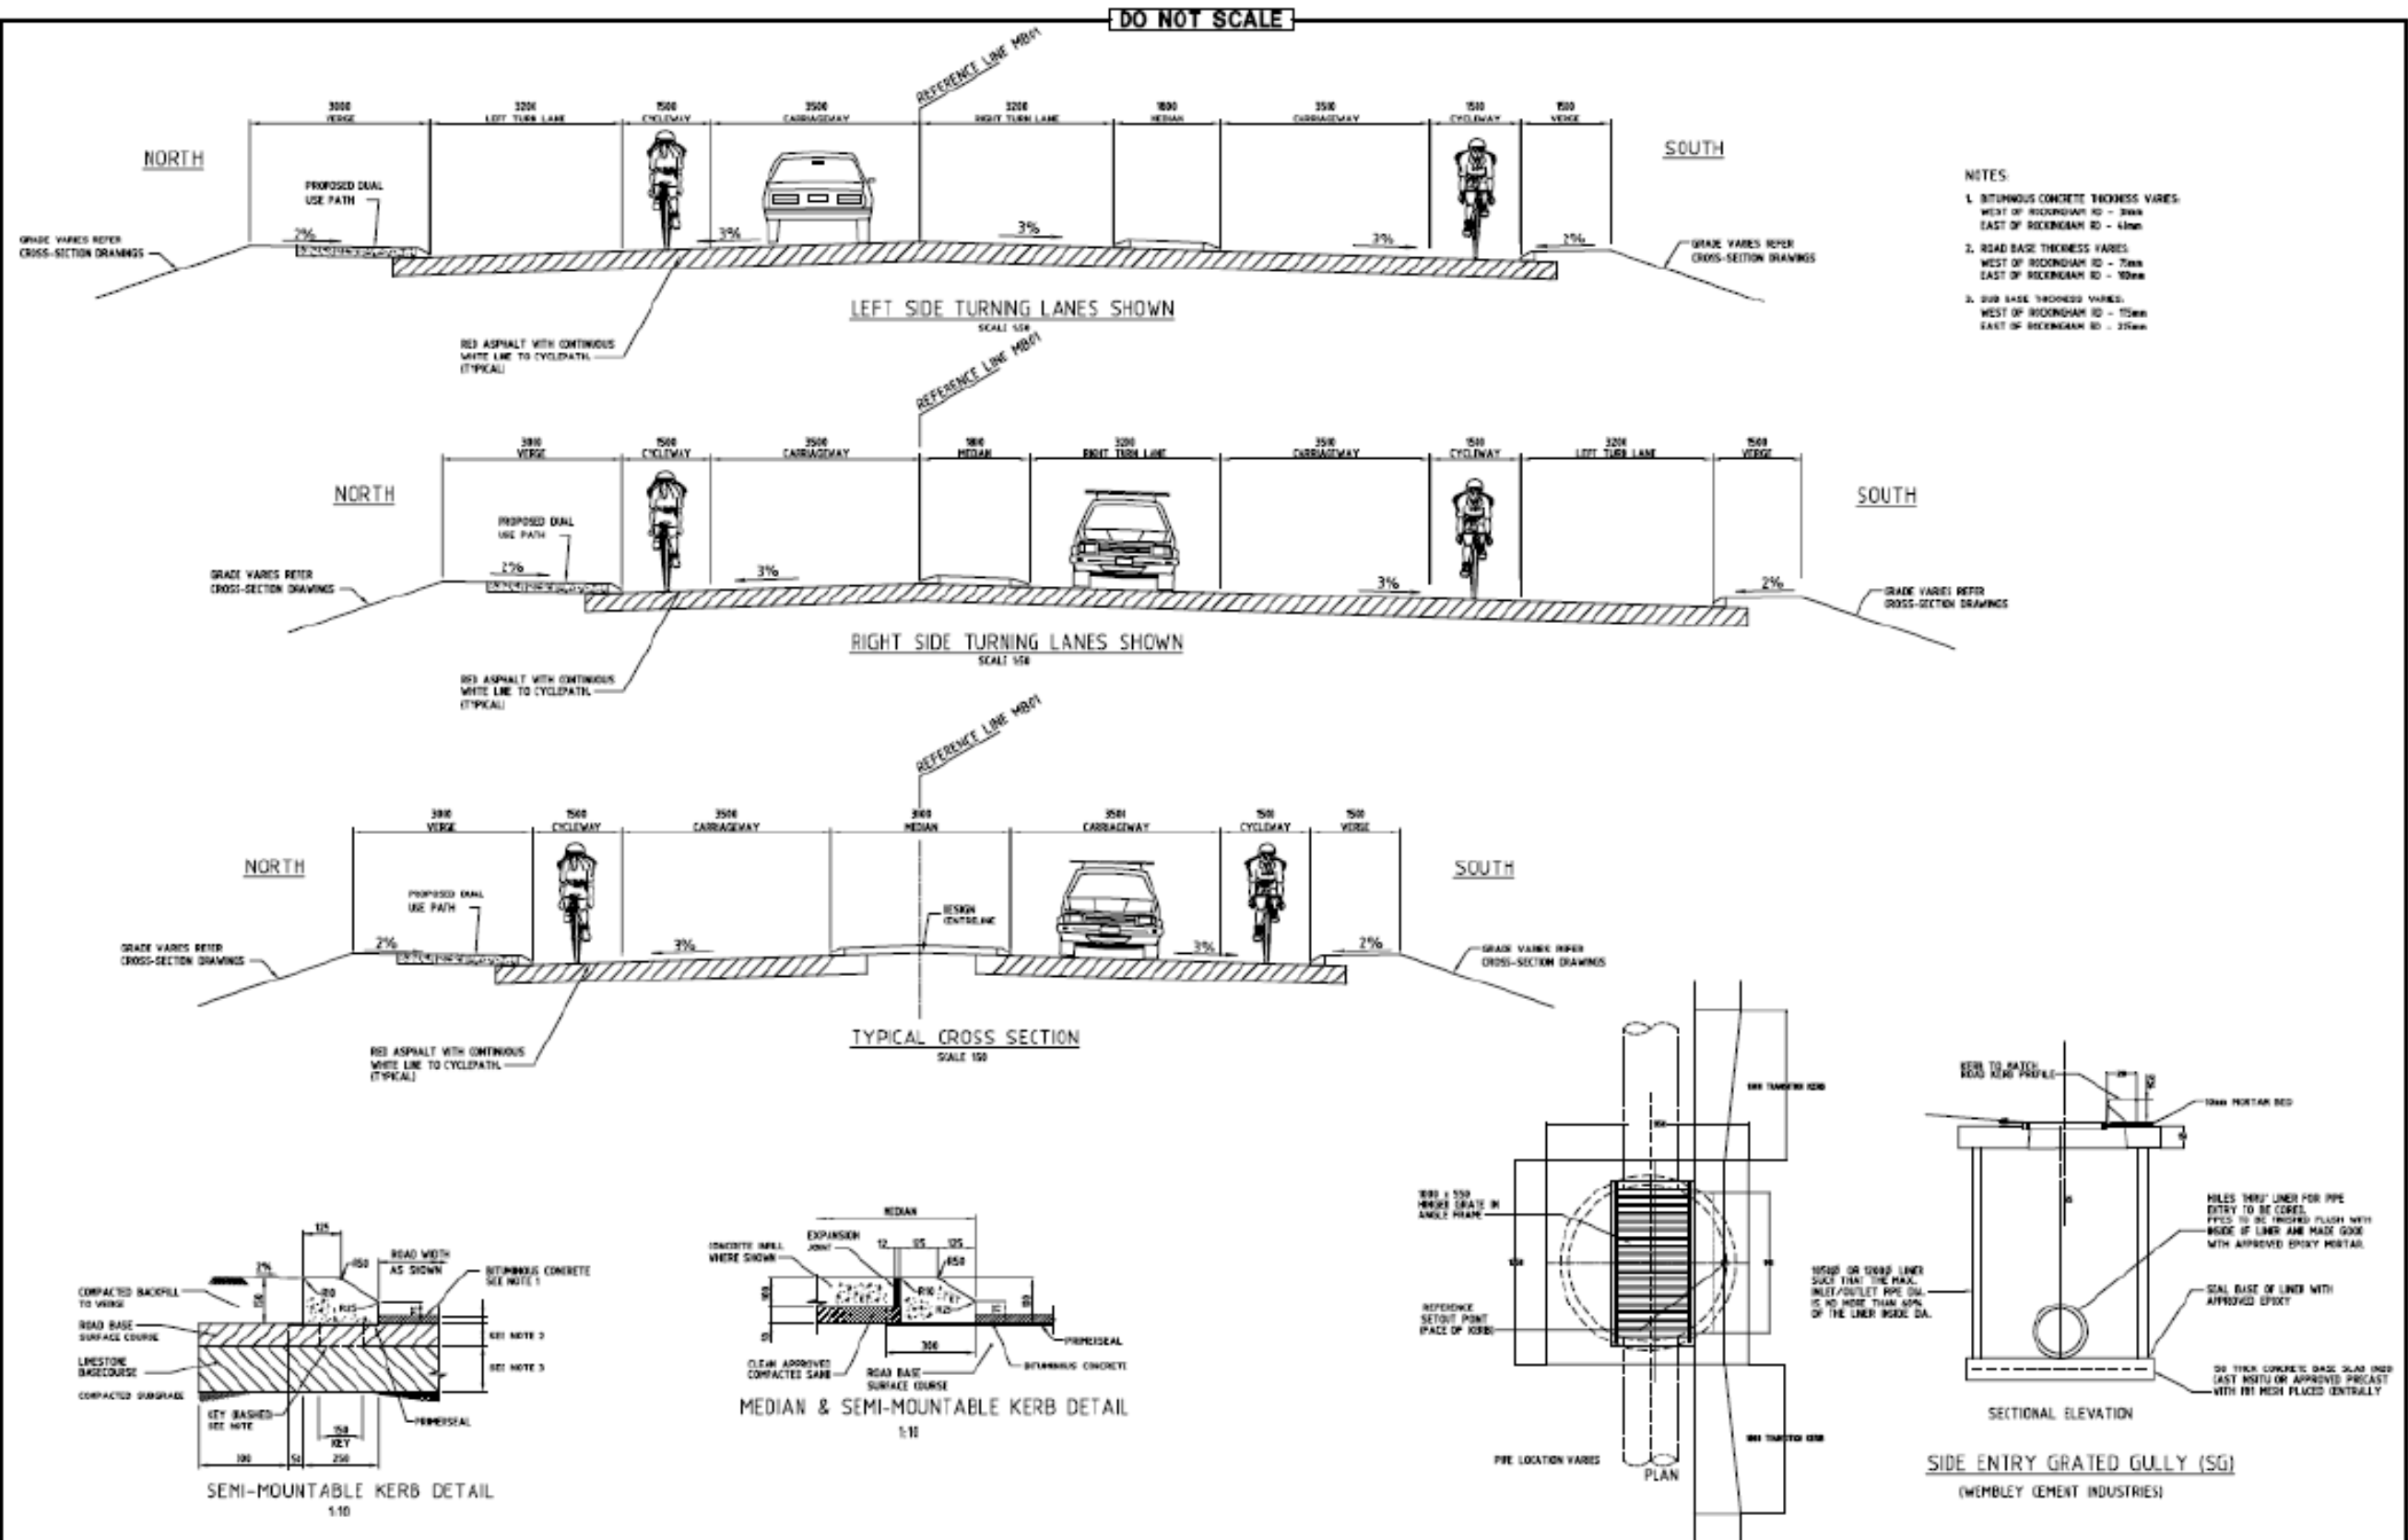

REVISIONS:					
No.	Revision	Notes	Checked	Approved	Date
1	A	DETAILS AMENDED, JOB NO. REVISED, ISSUED FOR APPROVAL			

NOTE: * INDICATES SIGNATURES ON ORIGINAL ISSUE OF DRAWING OR LATEST REVISION OF DRAWING

Copyright
This document is a work
remains the property of
GHD Pty. Ltd. The document may
not be used for the purpose
for which it was commissioned
or in accordance with the terms
of agreement for the commission
without the prior written
consent of GHD Pty. Ltd.

Drawing File No.



239 Adelaide Ter, Perth, WA, 6004
Telephone (08) 9429 9966 Facsimile (08) 9429 0305
Email: perth@ghd.com.au



GHD Pty. Ltd. is a company limited by guarantee.

Scale	AS SHOWN
Author	A.S. PDS 02
Designer	A.S. PDS 02
Checker	
Approver	

Client	CITY OF COCKBURN BEELIAR DRIVE, MUNSTER
Project	TYPICAL ROADS AND DRAINAGE DETAILS
Drawn	A1
Checked	
Approved	
File No.	6112020-C06
Sheet No.	1

6112020-CAD-01-0202006.DWG 21 March 2002 - 10:24 AM 909

DO NOT SCALE

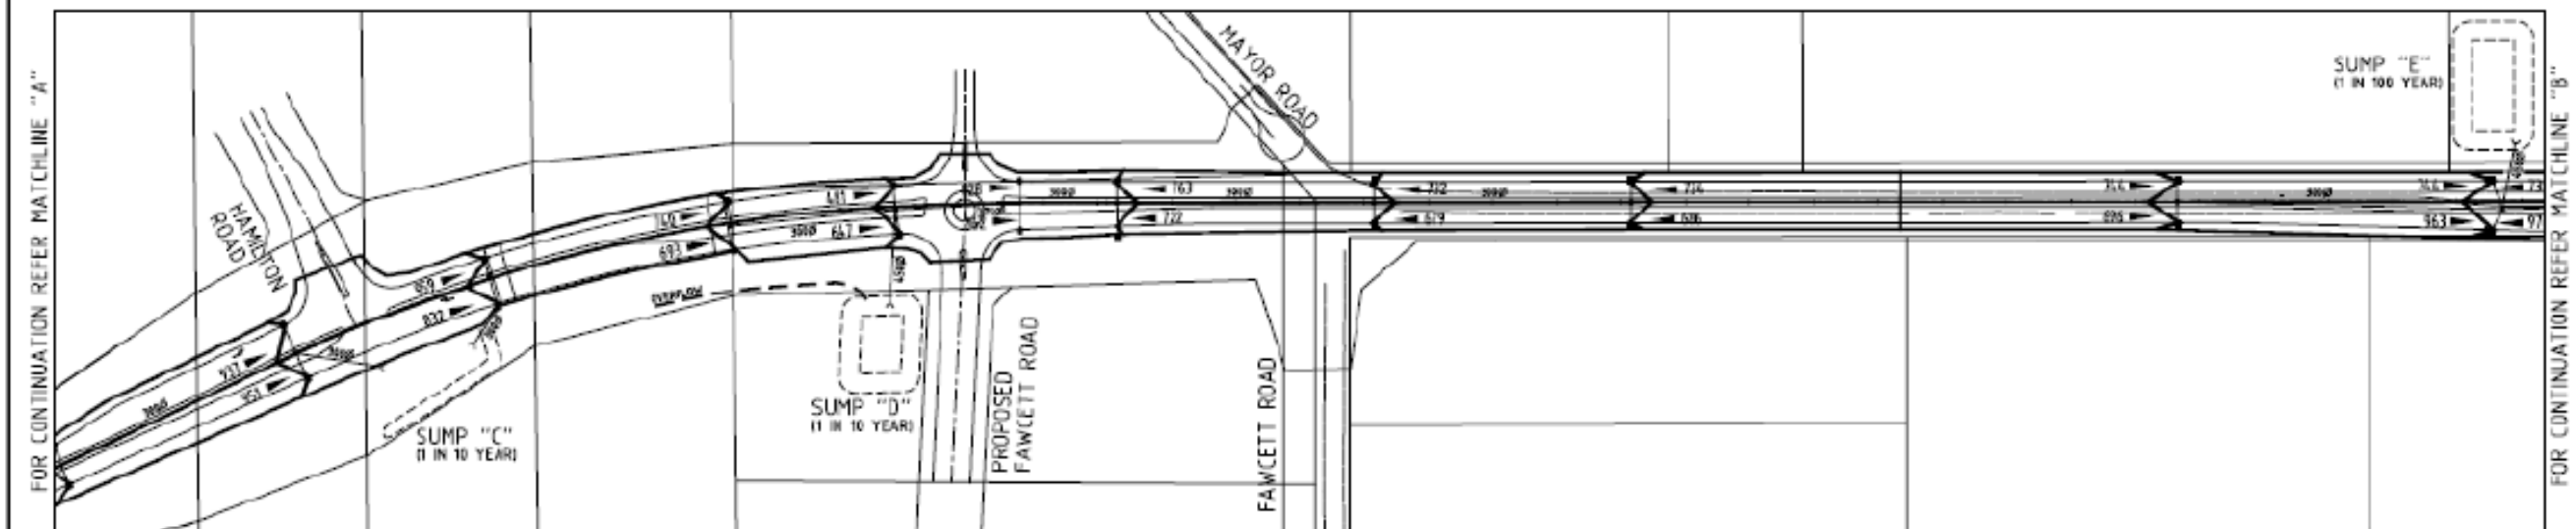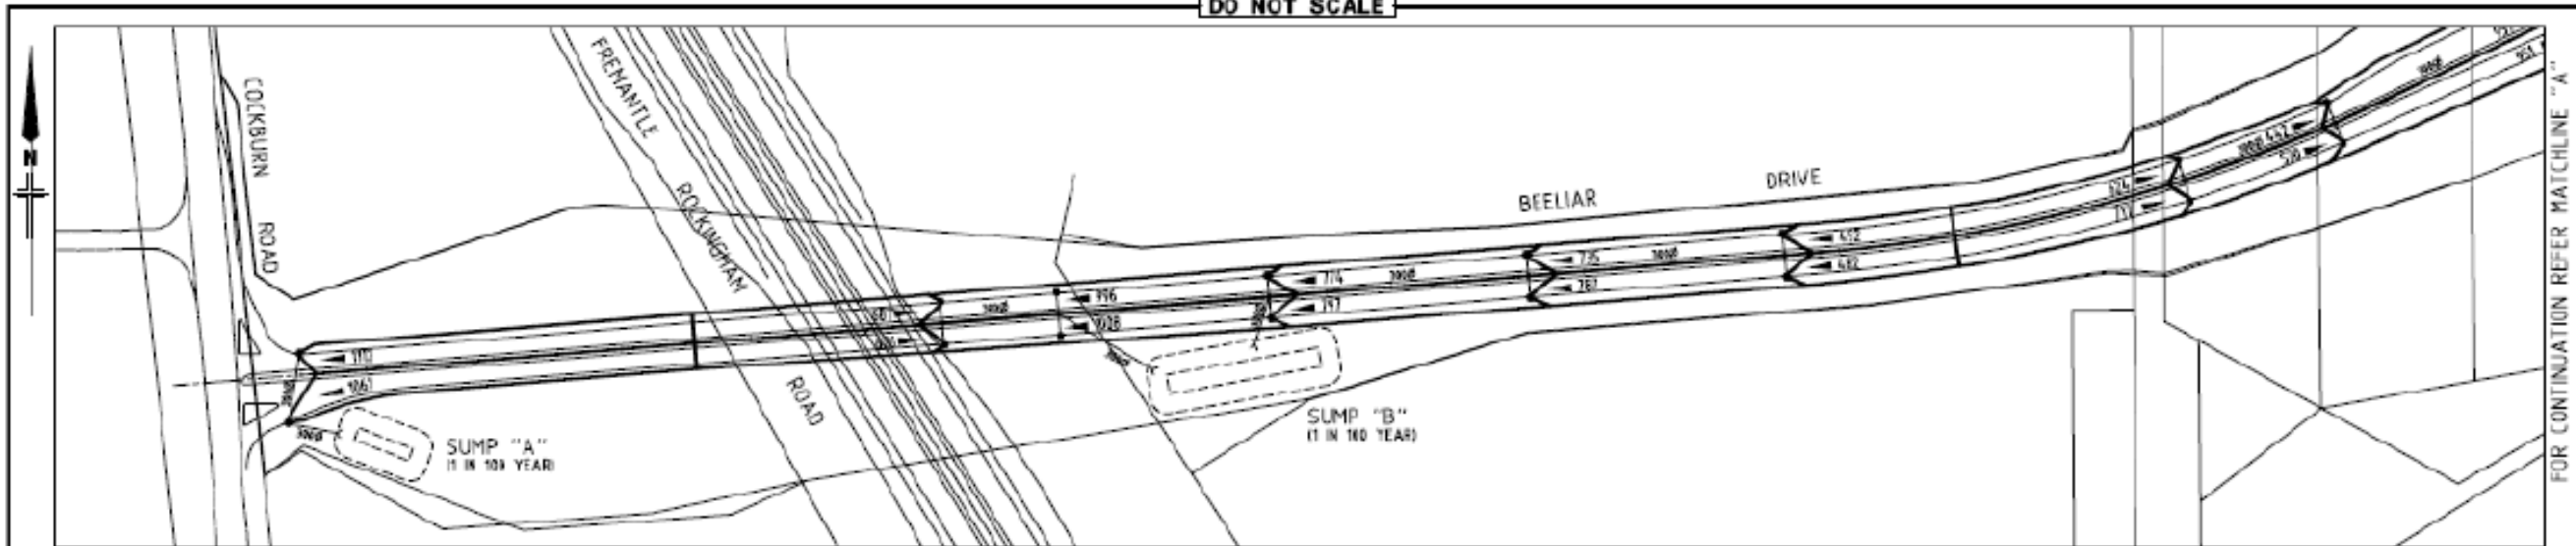

SUMP CRITERIA (SUMP "A")
STORAGE REQUIRED (10YR) = 14m³
STORAGE VOLUME = 10m³
SIDE SLOPE = 1 IN 5
SUMP TOP 30m x 10m x 1.0m - UNFENCED

SUMP CRITERIA (SUMP "B")
STORAGE REQUIRED (10YR) = 17m³
STORAGE VOLUME = 14m³
SIDE SLOPE = 1 IN 5
SUMP TOP 30m x 10m x 1.0m - UNFENCED

SUMP CRITERIA (SUMP "C")
STORAGE REQUIRED (10YR) = 20m³
STORAGE VOLUME = 20m³
SIDE SLOPE = 1 IN 5
SUMP TOP 30m x 20m x 1.0m - UNFENCED

SUMP CRITERIA (SUMP "D")
STORAGE REQUIRED (10YR) = 30m³
STORAGE VOLUME = 30m³
SIDE SLOPE = 1 IN 5
SUMP TOP 30m x 20m x 1.0m - UNFENCED

SUMP CRITERIA (SUMP "E")
STORAGE REQUIRED (10YR) = 50m³
STORAGE VOLUME = 50m³
SIDE SLOPE = 1 IN 5
SUMP TOP 30m x 30m x 1.0m - UNFENCED

SUMP CRITERIA (SUMP "F")
STORAGE REQUIRED (10YR) = 30m³
STORAGE VOLUME = 30m³
SIDE SLOPE = 1 IN 5
SUMP TOP 30m x 10m x 2.0m - FENCED

NOTE
LOCATION AND ORIENTATION OF ALL
DRAINAGE SUMPS IS INDICATIVE ONLY

LEGEND

- PROPOSED DRAINAGE
- CATCHMENT BOUNDARY
- 1 IN 100 YEAR FLOOD AREA (PERVIOUS #1)

STATUS: CONCEPT


Rev	Description	By	Check	Date
1	ISSUED FOR APPROVAL			

NOTE: ALL INDICATED DIMENSIONS ON ORIGINAL SCALE OF DRAWING OR LATEST REVISION OF DRAWING

This document is the property of GHD. It is to be used for the purposes for which it was prepared and is not to be used for any other purpose without the written consent of GHD.






230 Adelaide Ter, Perth, WA, 6004
Telephone (08) 9429 9200 Facsimile (08) 9429 9205
Email perth@ghd.com.au
Intertek Rating is Low Pp 10 - A9 100 400 20

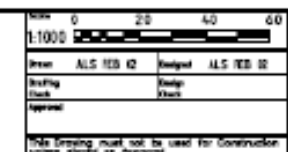

CITY OF COCKBURN
BEELLAR DRIVE, MUNSTER
DRAINAGE CATCHMENT PLAN

Rev A
A1
6112020-C07

DO NOT SCALE

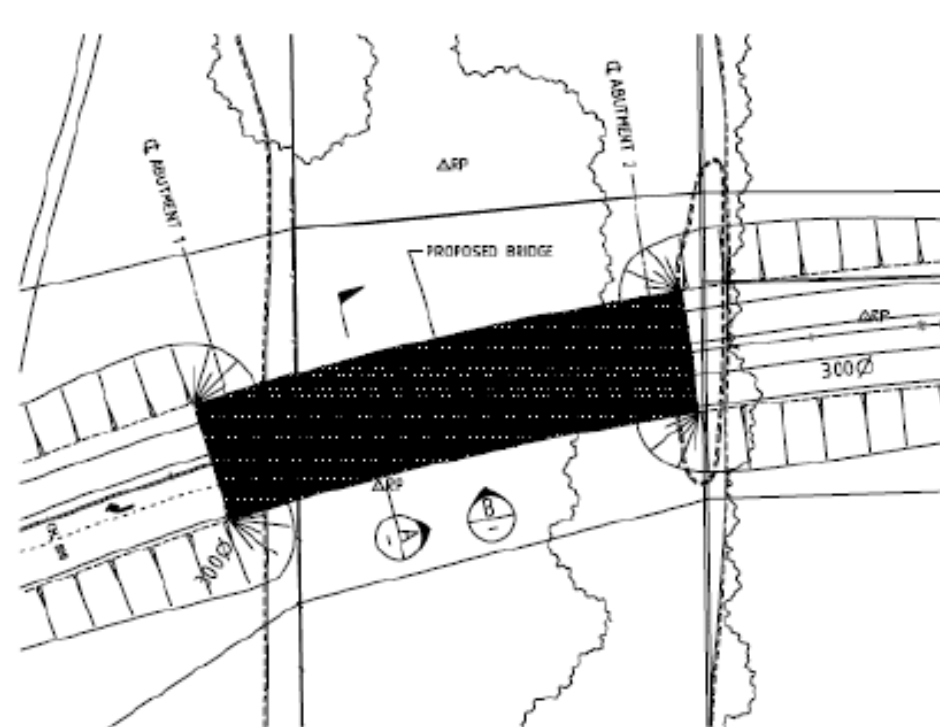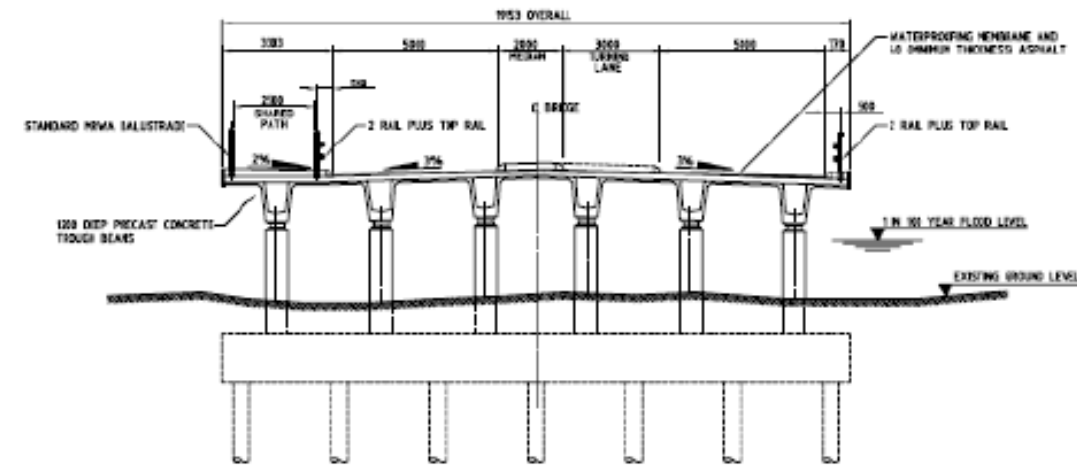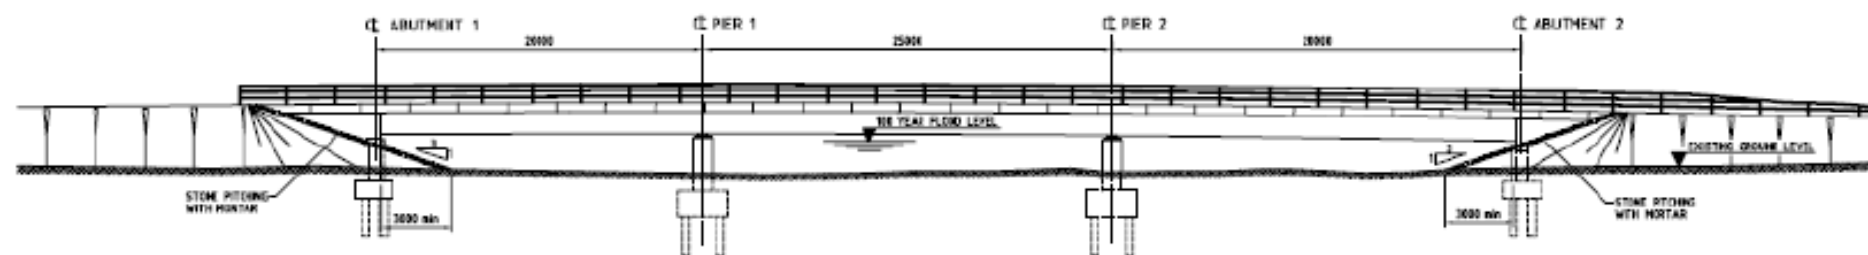PLAN
1:500SECTION A-A
1:100ELEVATION B-B
1:200

DESIGN INFORMATION

- DESIGN TO BE IN ACCORDANCE WITH THE 1996 AUSTRALIAN BRIDGE DESIGN CODE.
- DEAD LOADS AS PER CODES.
- TRAFFIC LOADS - SM1400 LOADING AS PER MRWA "INTERIM BRIDGE DESIGN LOADS" TECHNICAL NOTES, AUGUST 2000
PEDESTRIAN LOAD - AS PER BDC
- WIND SPEED - SERVICEABILITY L.S. 38m/s
- ULTIMATE L.S. 52m/s
- FLOOD DATA - N/A
- EARTHQUAKE ACCELERATION CO-EFFICIENT $\alpha=0.09$
- DIFFERENTIAL SETTLEMENT ALLOWANCE 20mm AT PIER
20mm AT ABUTMENTS

No.		Revision	Revised by	Checked	Approved	Date	M/T/
A		ISSUED FOR APPROVAL					

NOTE: INDICATES SIGNATURES ON ORIGINAL ISSUE OF DRAWING OR LAST REVISION OF DRAWING

This document is the property of GHD. It is to be used for the purpose of the project only. It is not to be used for any other purpose without the written consent of GHD. If it is used for any other purpose, it is to be used at the user's risk.



200 Adelaide Tce, Perth, WA, 6001
Telephone (08) 9420 6666 Facsimile (08) 9420 6666
Email: perma@ghd.com.au

Gulfair Inc. & Co. Pty Ltd - 401 008 400 213

AS SHOWN	
Drawn	ALS PDS 02
Checked	A. LEE
Design	T. KILAY

CITY OF COCKBURN BEELIAR DRIVE, MUNSTER	
BRIDGE OVER WETLANDS AT CH. 660m CONCEPT GENERAL ARRANGEMENT	
Rev	A
Drawn	6112020-C08

401.0220-C08-112020-08-21 March 2002 - 10:28 AM 940

Contact Us

City of Cockburn

9 Coleville Crescent, Spearwood WA 6193

PO Box 1215, Bibra Lake DC Western Australia 6965

Telephone: 08 9411 3428 Fax: 08 9411 3444

Email: rlong@cockburn.wa.gov.au

[City of Cockburn website: cockburn.gov.wa.au](http://cockburn.gov.wa.au)

